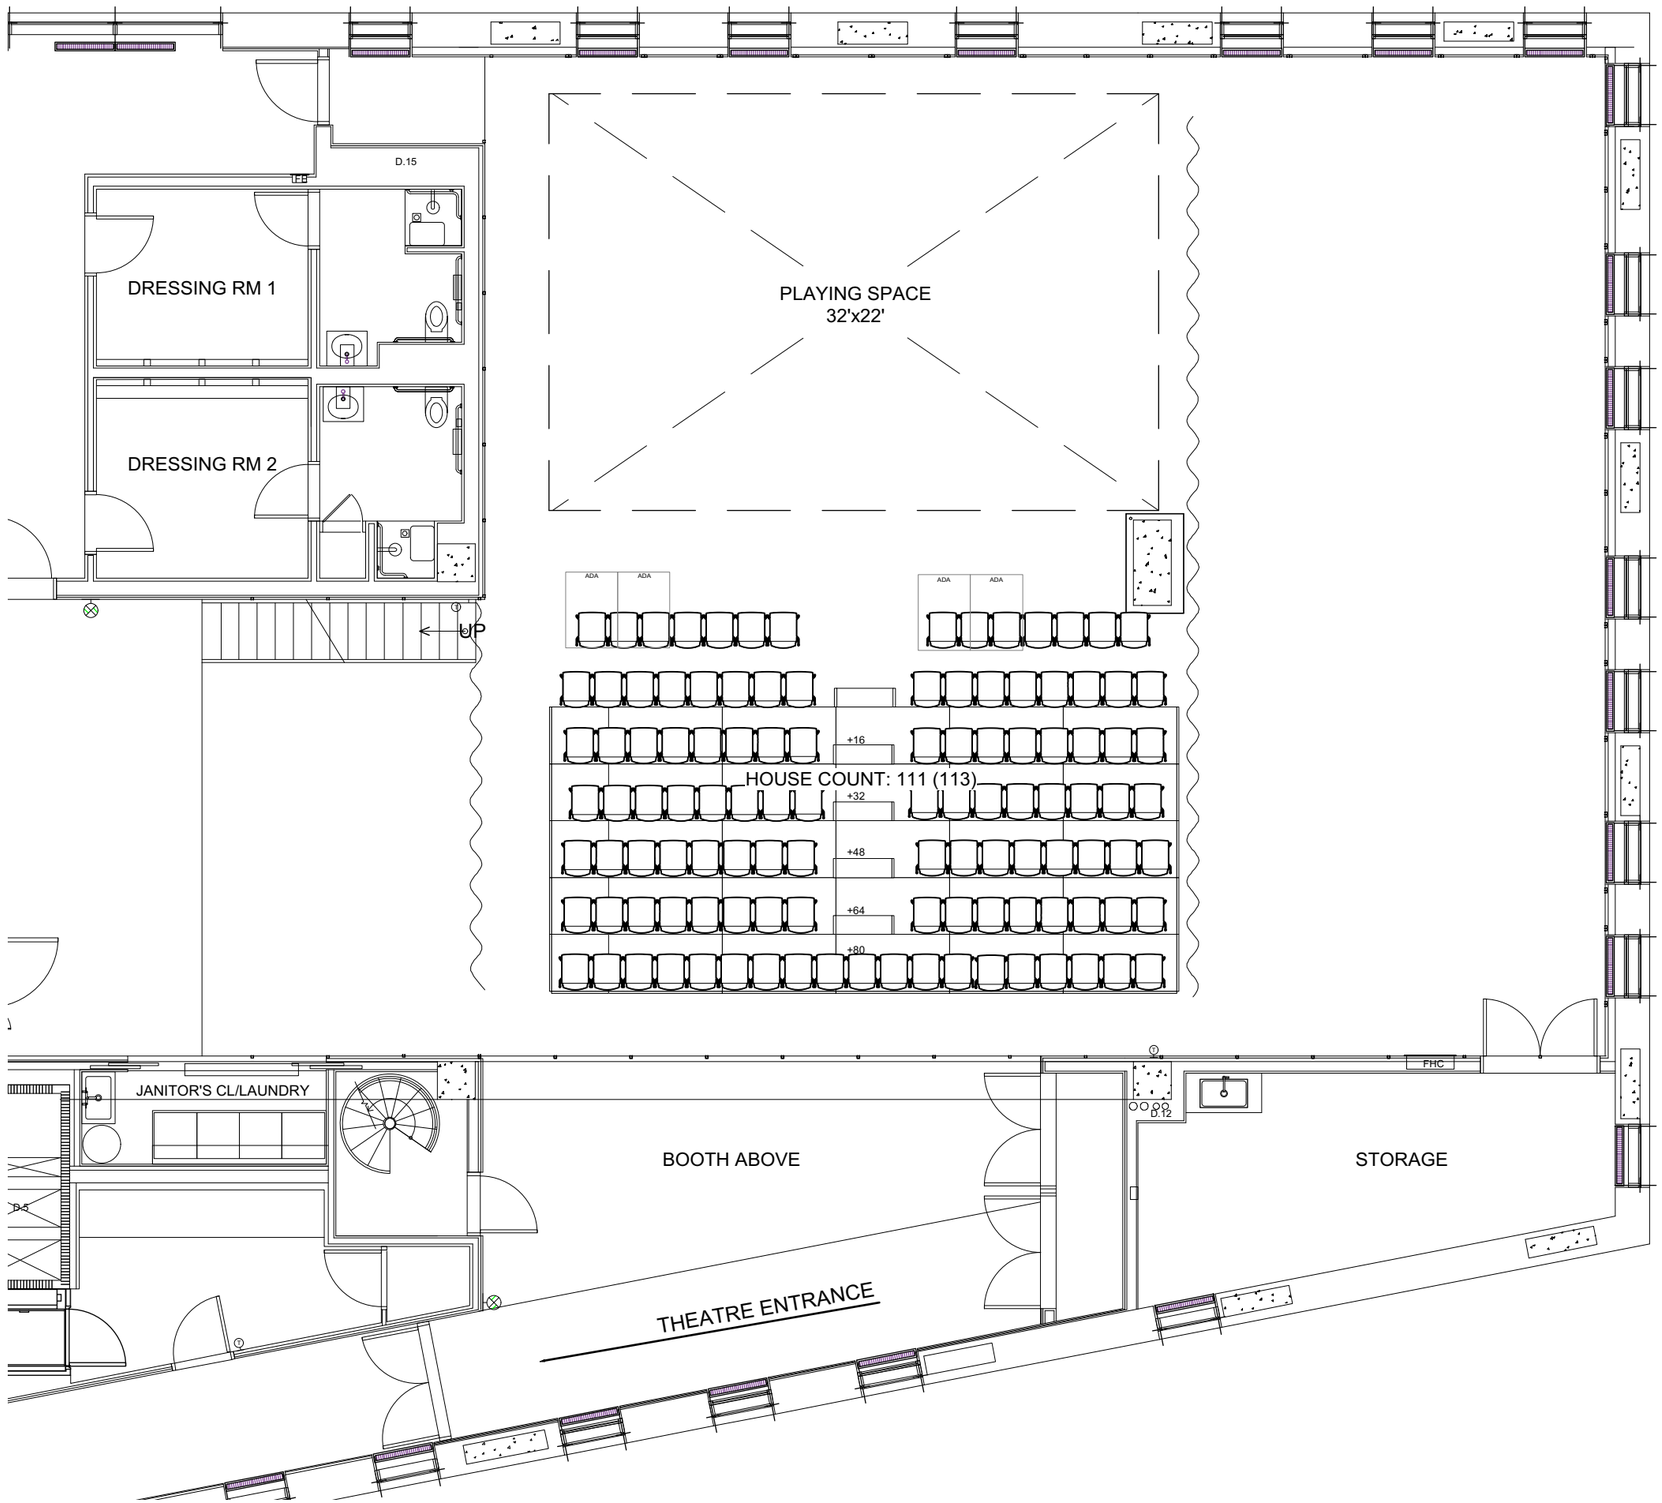

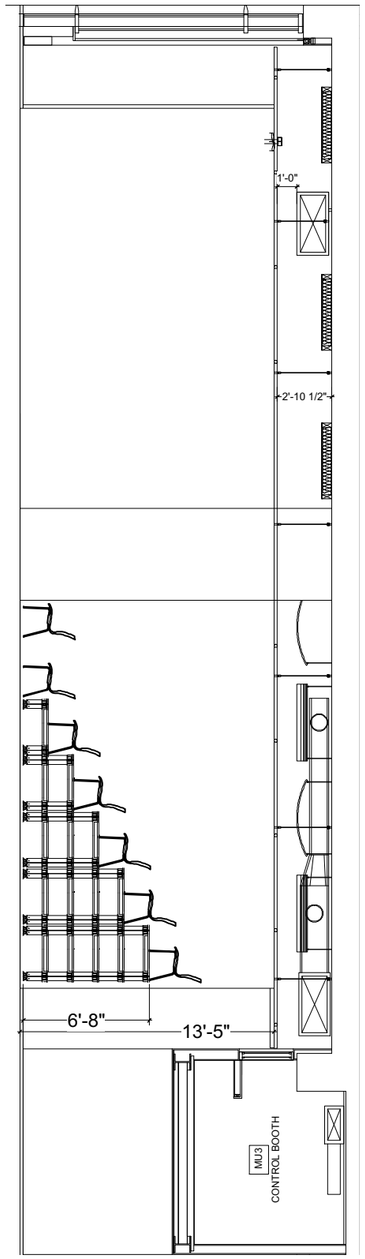

MEZZ THEATRE

ENDSTAGE 1
A.R.T/NEW YORK THEATRES

SHEET 1 OF 16

SCALE: 1/8" = 1'-0"
VERSION: 04-11-16

As of 11.10.17

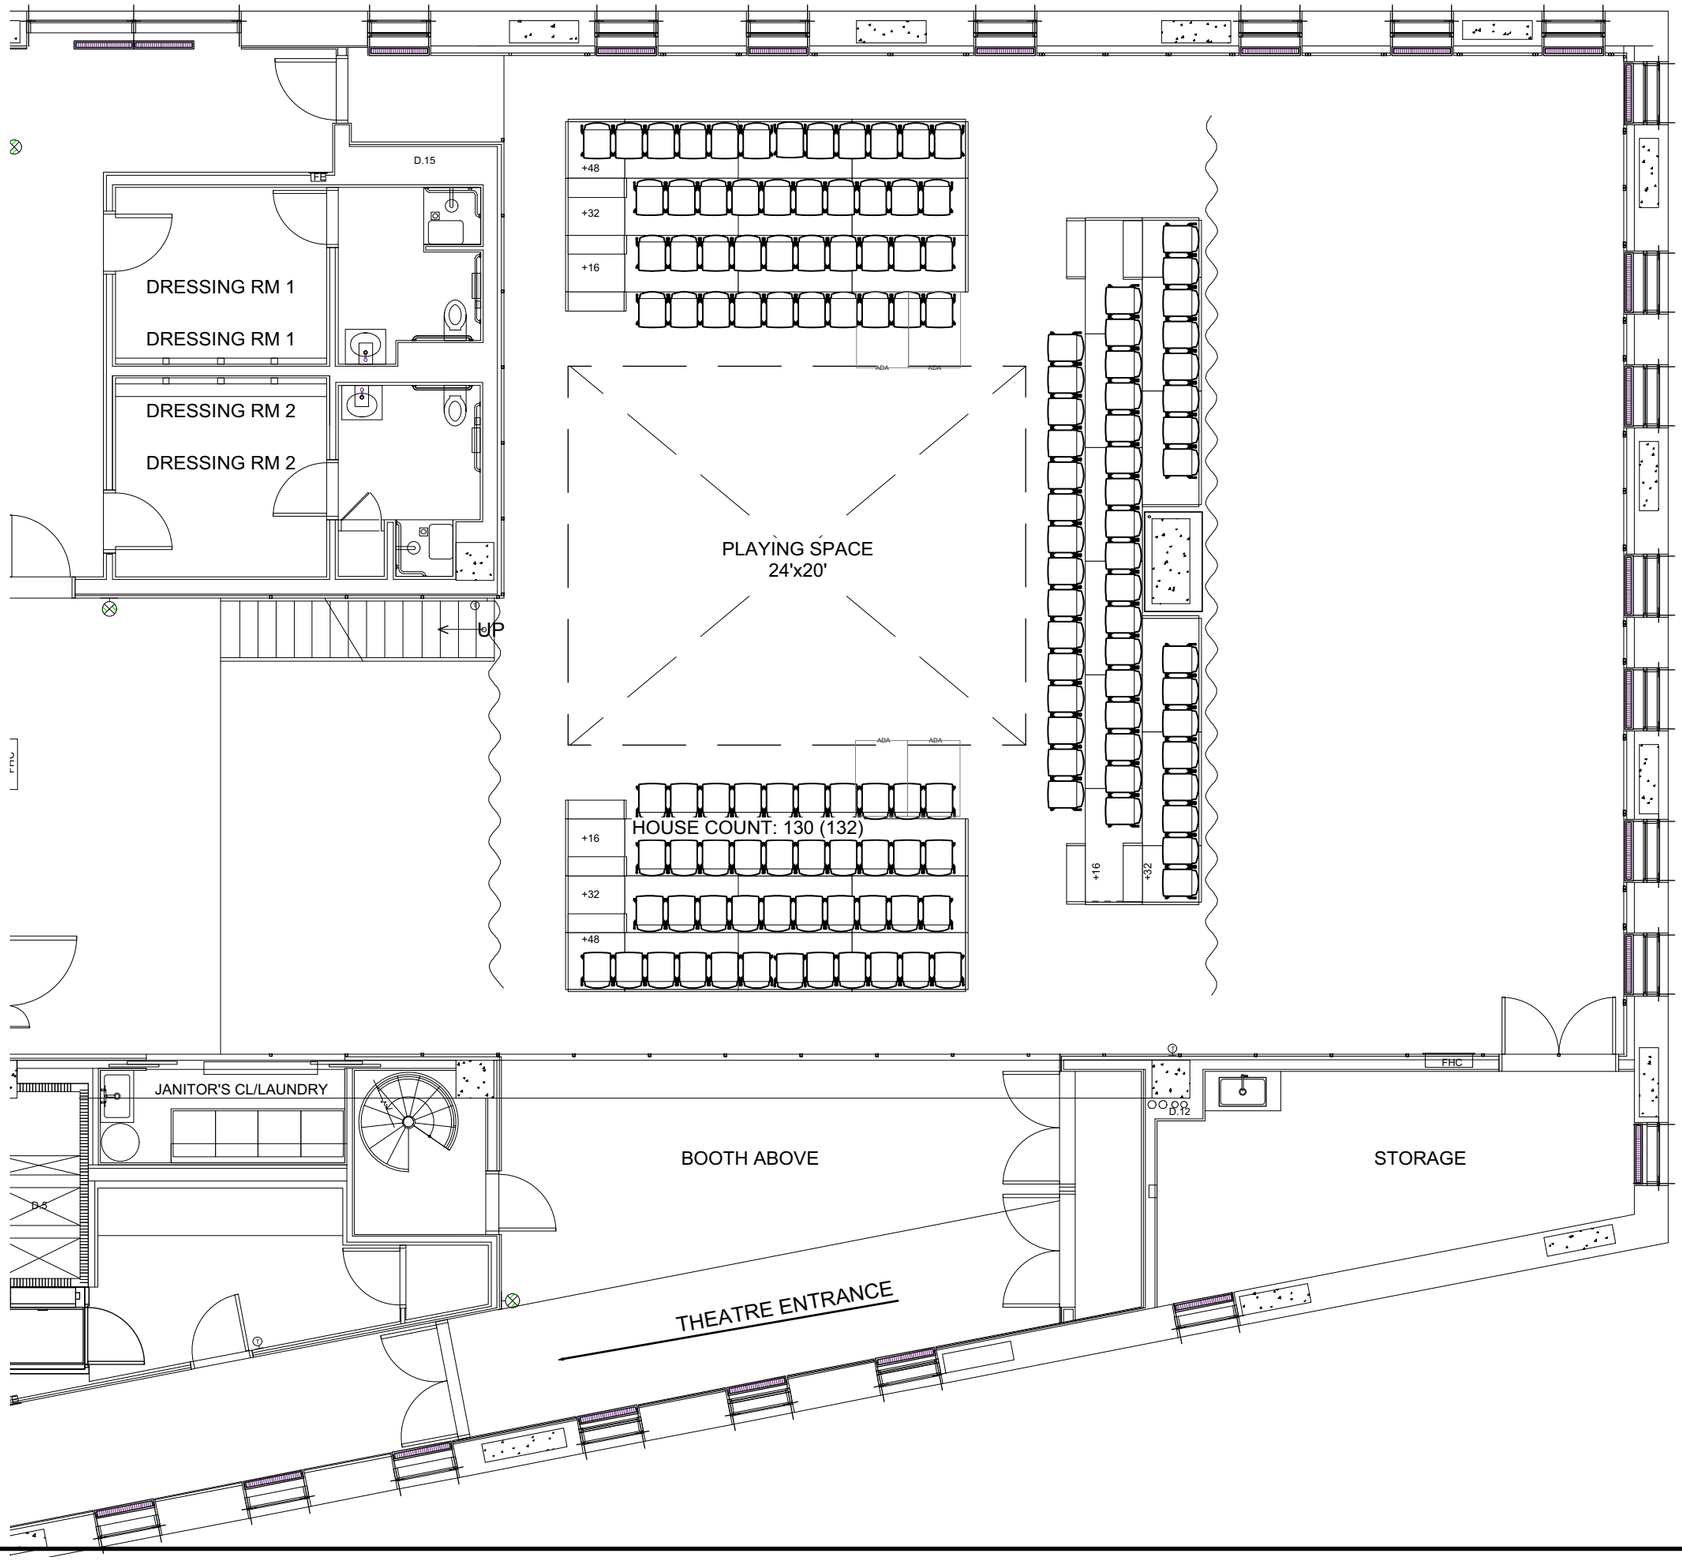

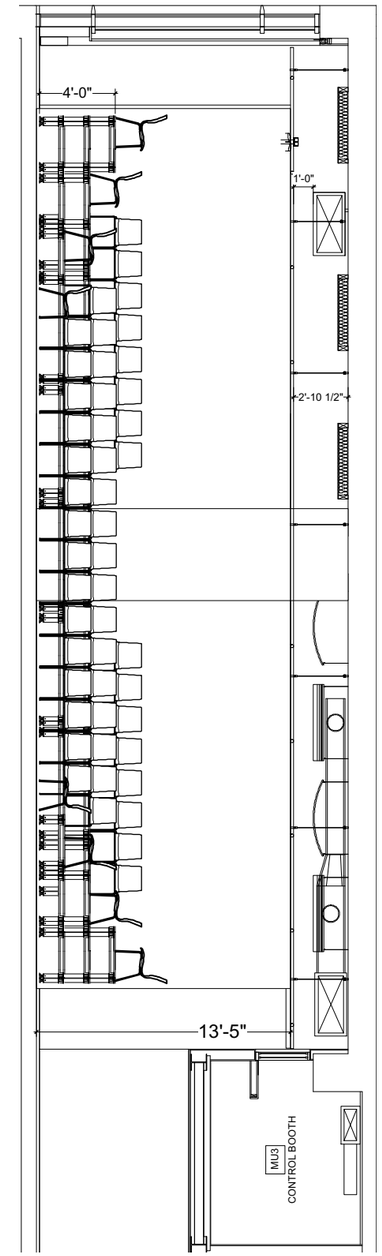

MEZZ THEATRE

THRUST
A.R.T/NEW YORK THEATRES

SHEET 2 OF 16

SCALE: 1/8" = 1'-0"
VERSION: 04-11-16

As of 11.10.17

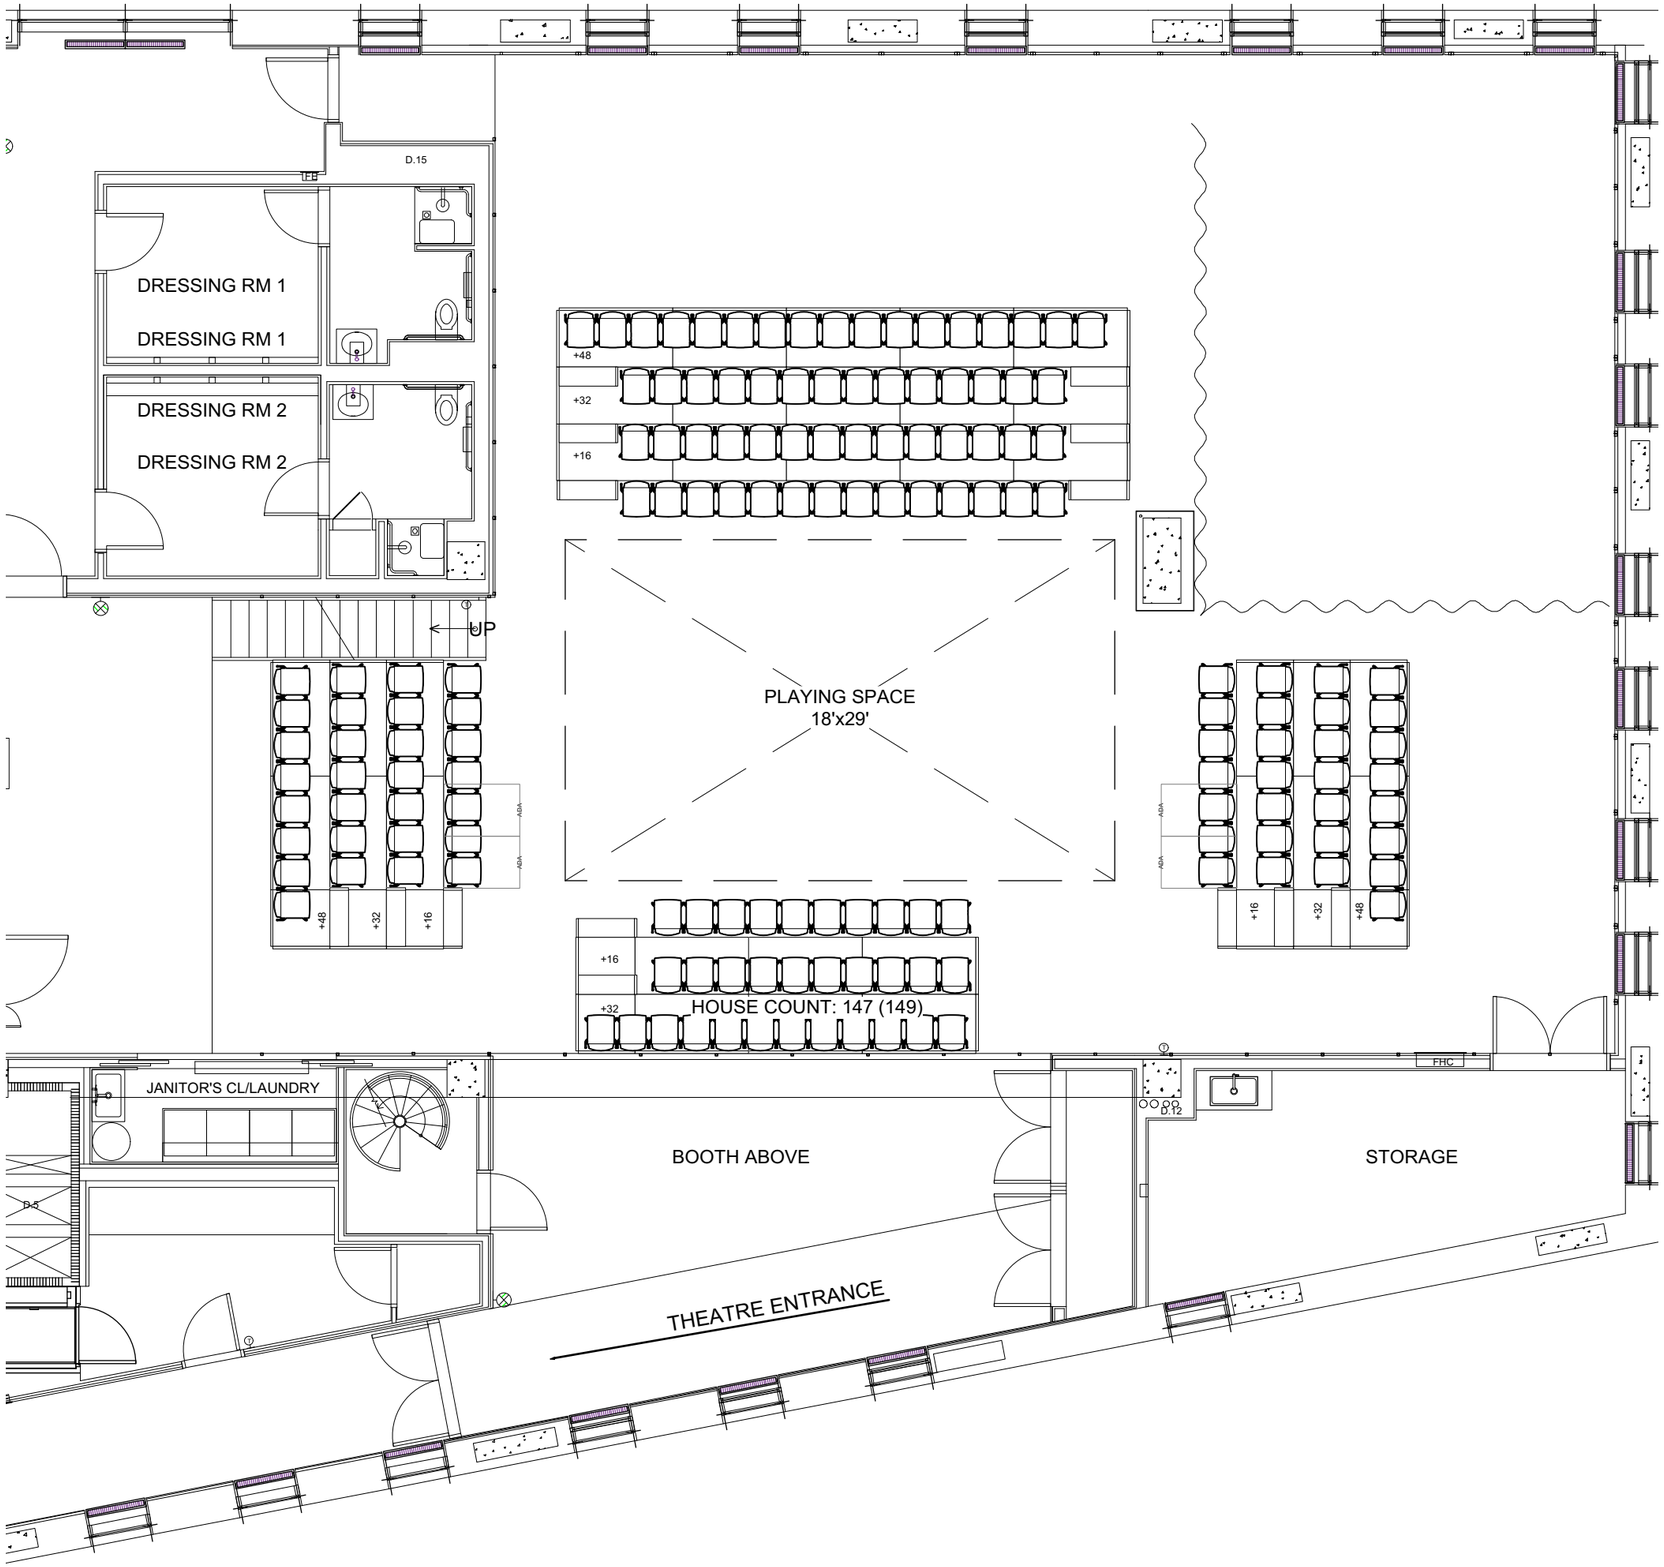

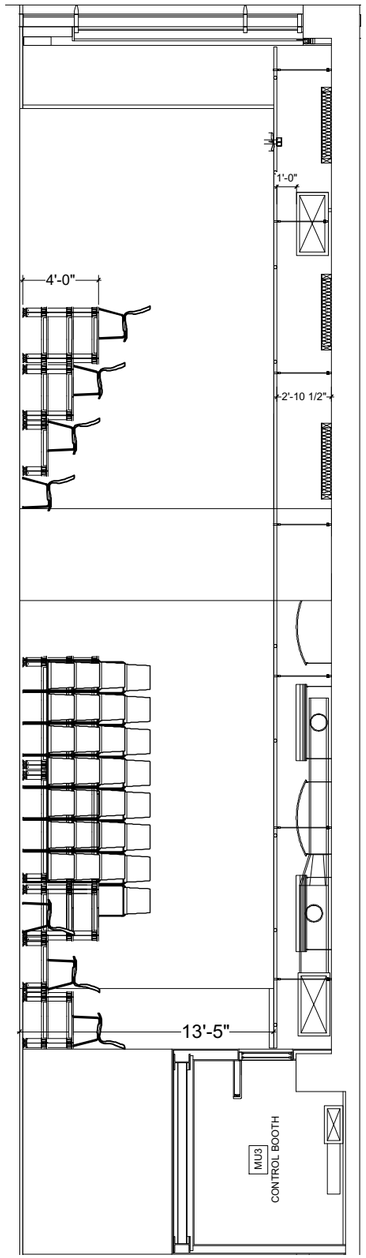

MEZZ THEATRE

ARENA
A.R.T/NEW YORK THEATRES

SHEET 3 OF 16

SCALE: 1/8" = 1'-0"
VERSION: 04-11-16

As of 11.10.17

DRESSING RM 1

DRESSING RM 2

D.15

FEC

UP

PLAYING SPACE
17'x35'

ADA

ADA

HOUSE COUNT: 113 (115)

JANITOR'S CL/LAUNDRY

D.5

BOOTH ABOVE

THEATRE ENTRANCE

D.12

FHC

STORAGE

FEC

1'-0"

2'-10 1/2"

5'-4"

13'-5"

MU3
CONTROL BOOTH

As of 11.10.17

MEZZ THEATRE

ENDSTAGE 2
A.R.T/NEW YORK THEATRES

SHEET 4 OF 16

SCALE: 1/8" = 1'-0"
VERSION: 04-11-16

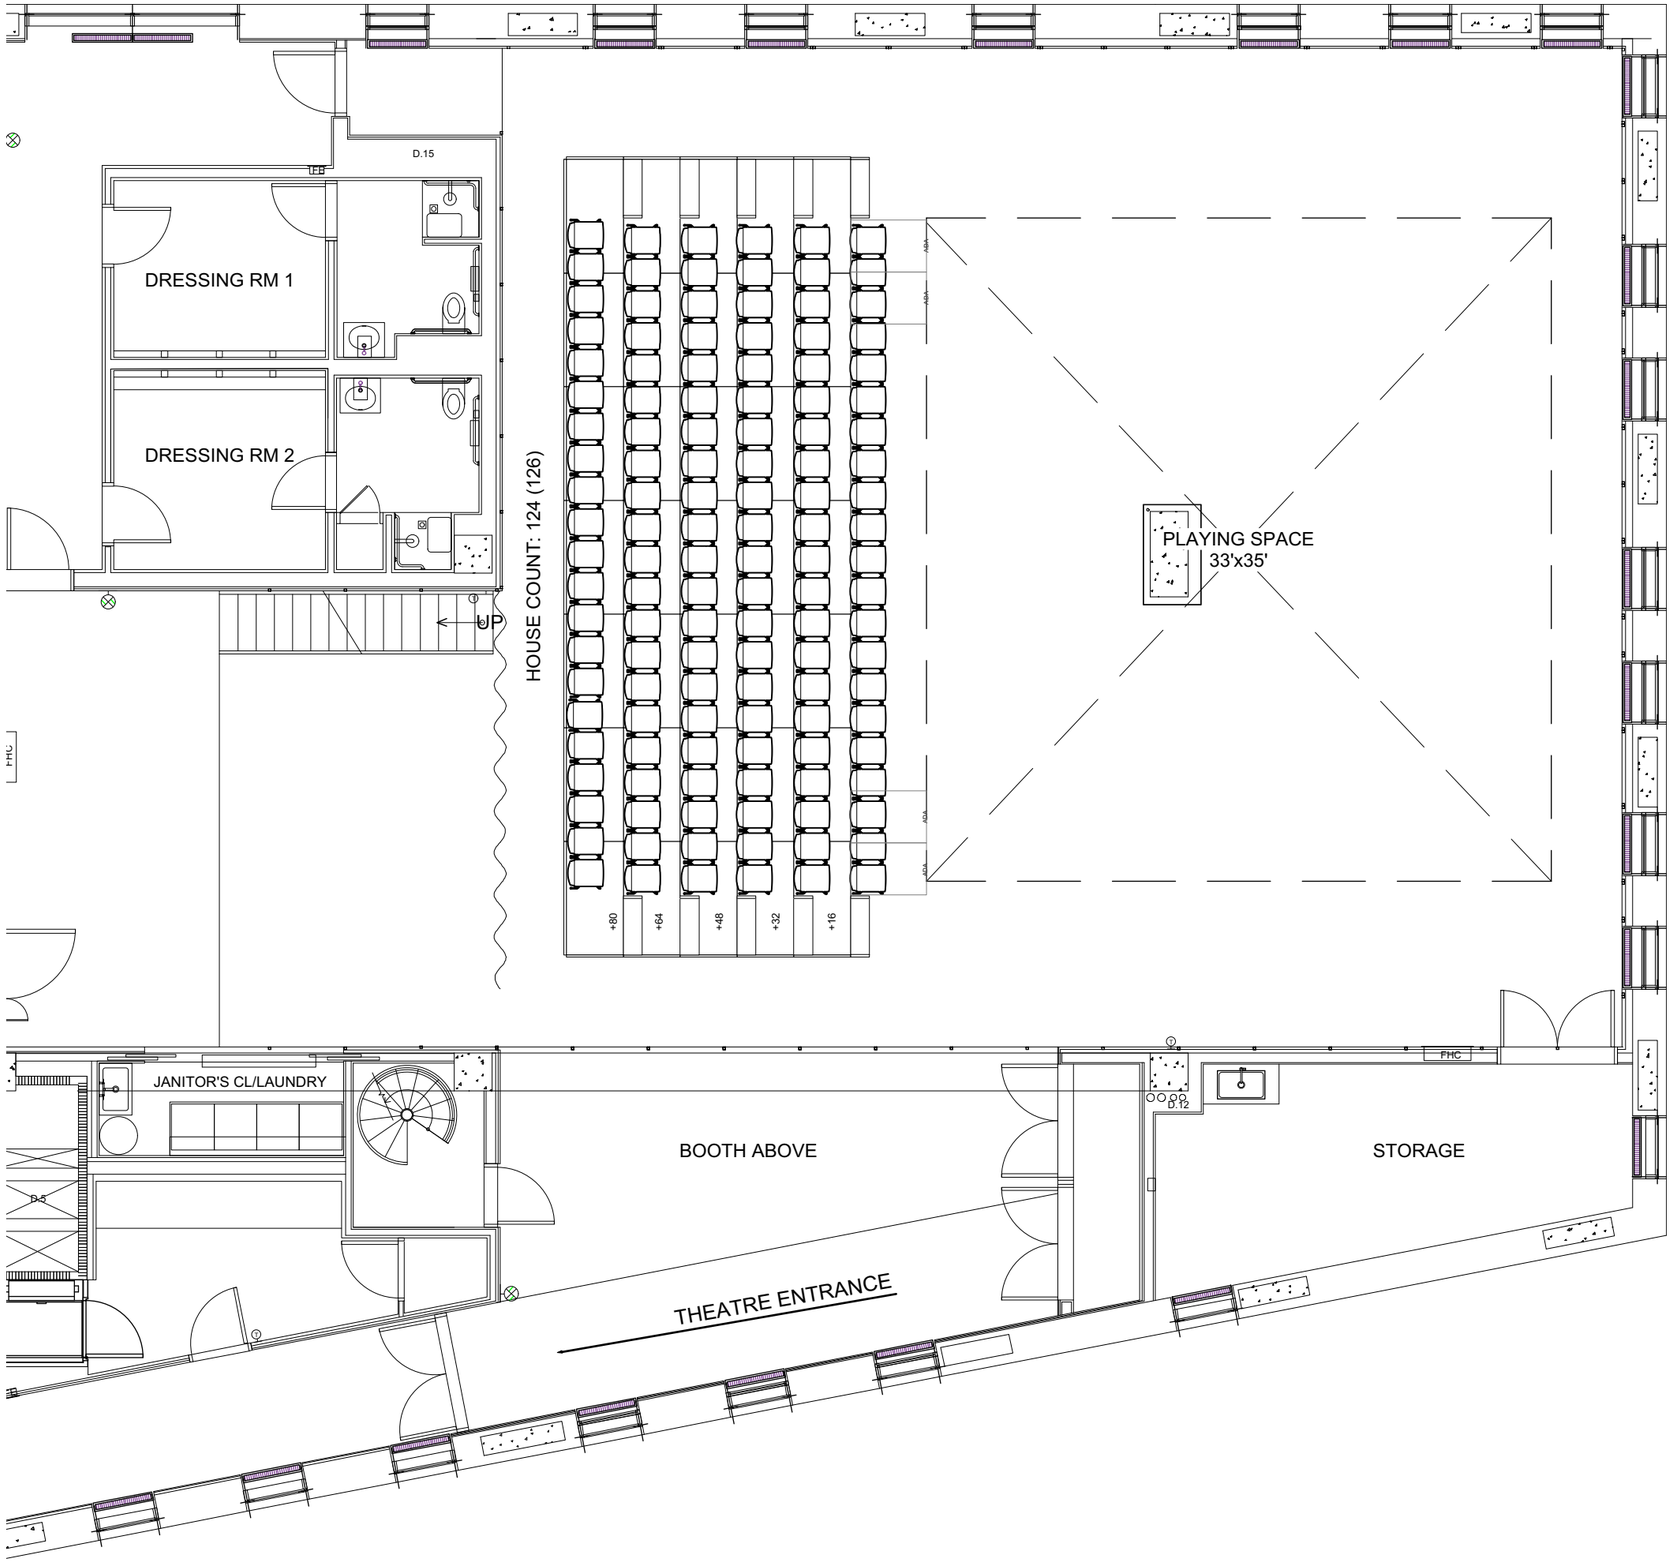

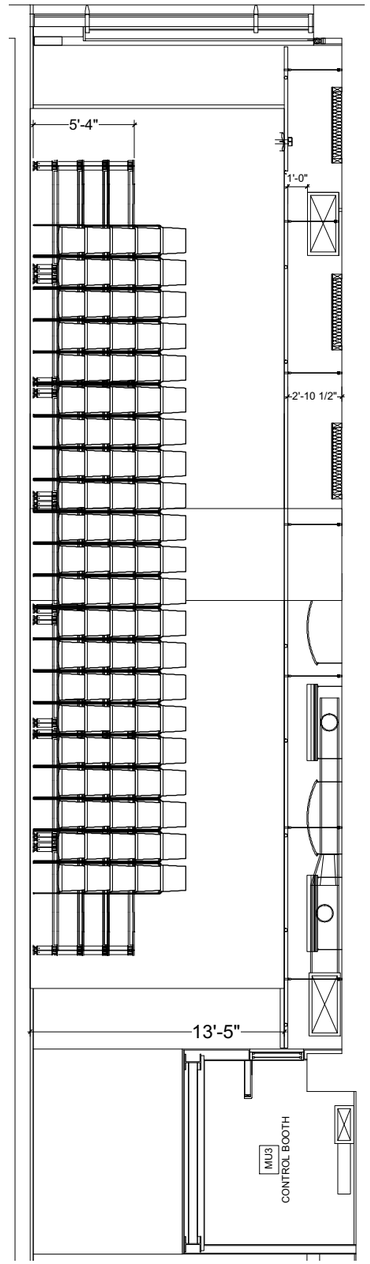

MEZZ THEATRE

ENDSTAGE 3
A.R.T/NEW YORK THEATRES

SHEET 5 OF 16

SCALE: 1/8" = 1'-0"
VERSION: 04-11-16

As of 11.10.17

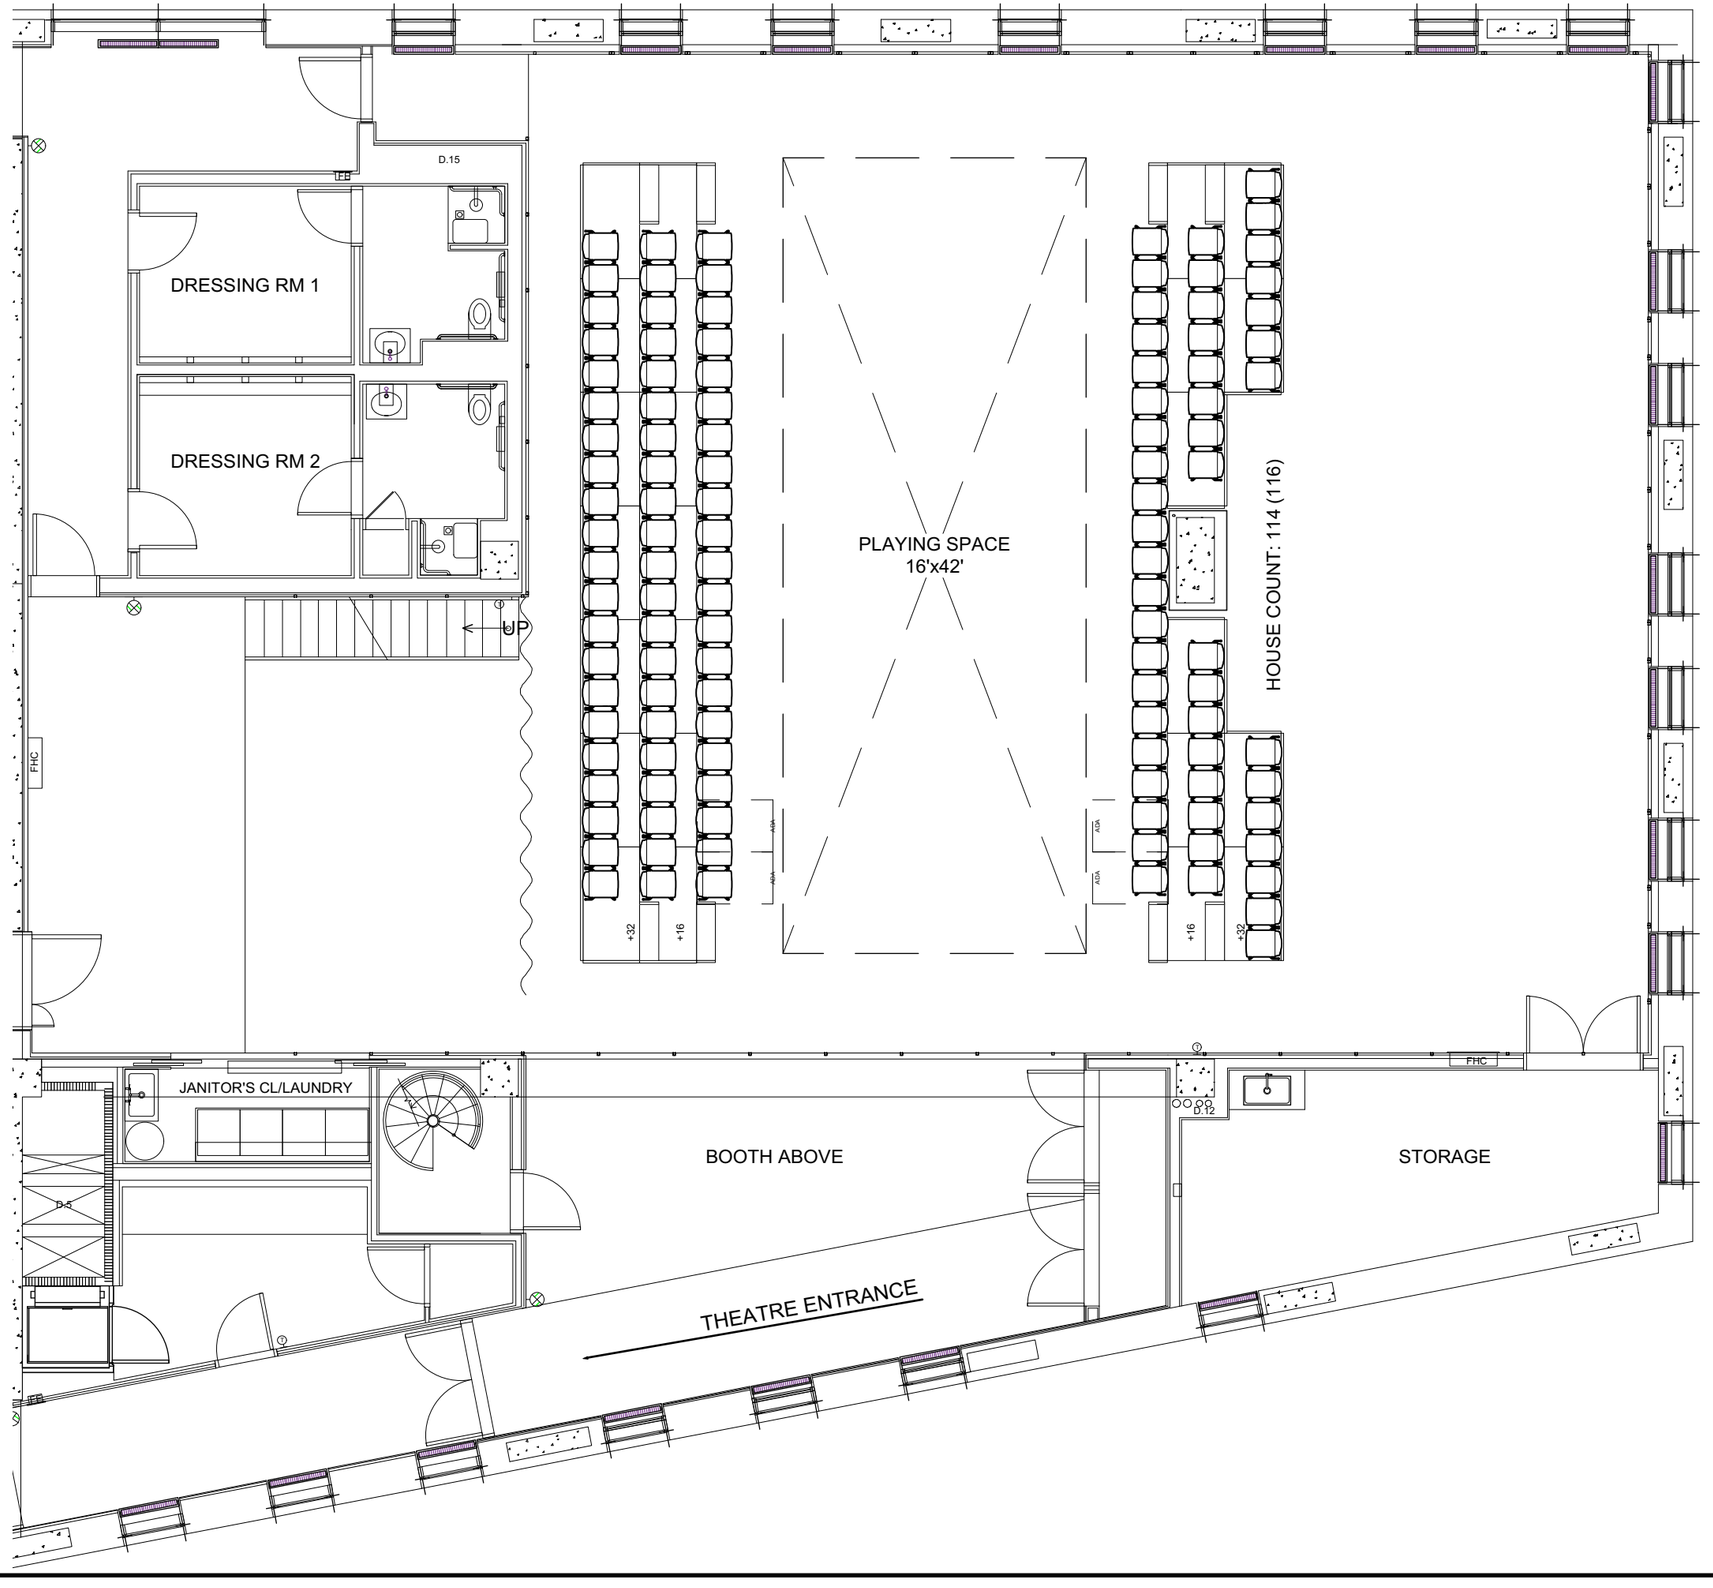

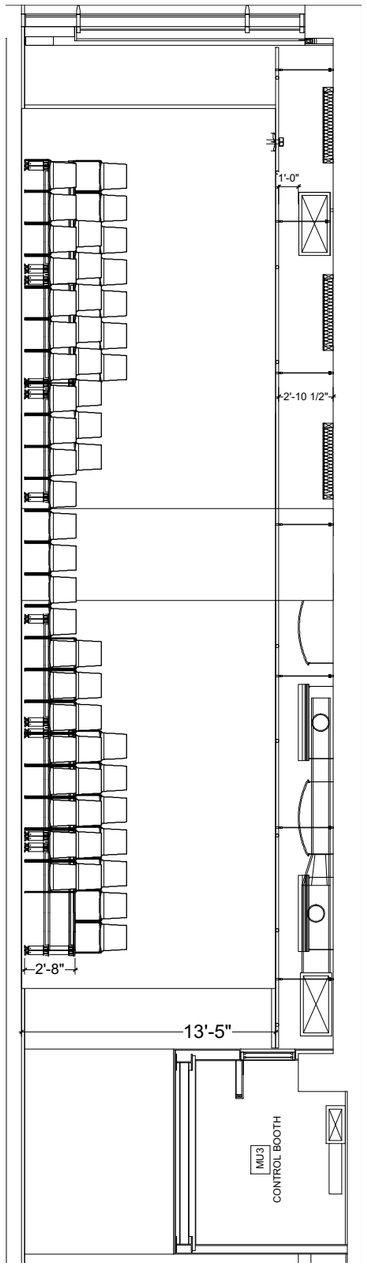

MEZZ THEATRE

ALLEY 1
A.R.T/NEW YORK THEATRES

SHEET 6 OF 16

SCALE: 1/8" = 1'-0"
VERSION: 04-11-16

As of 11.10.17

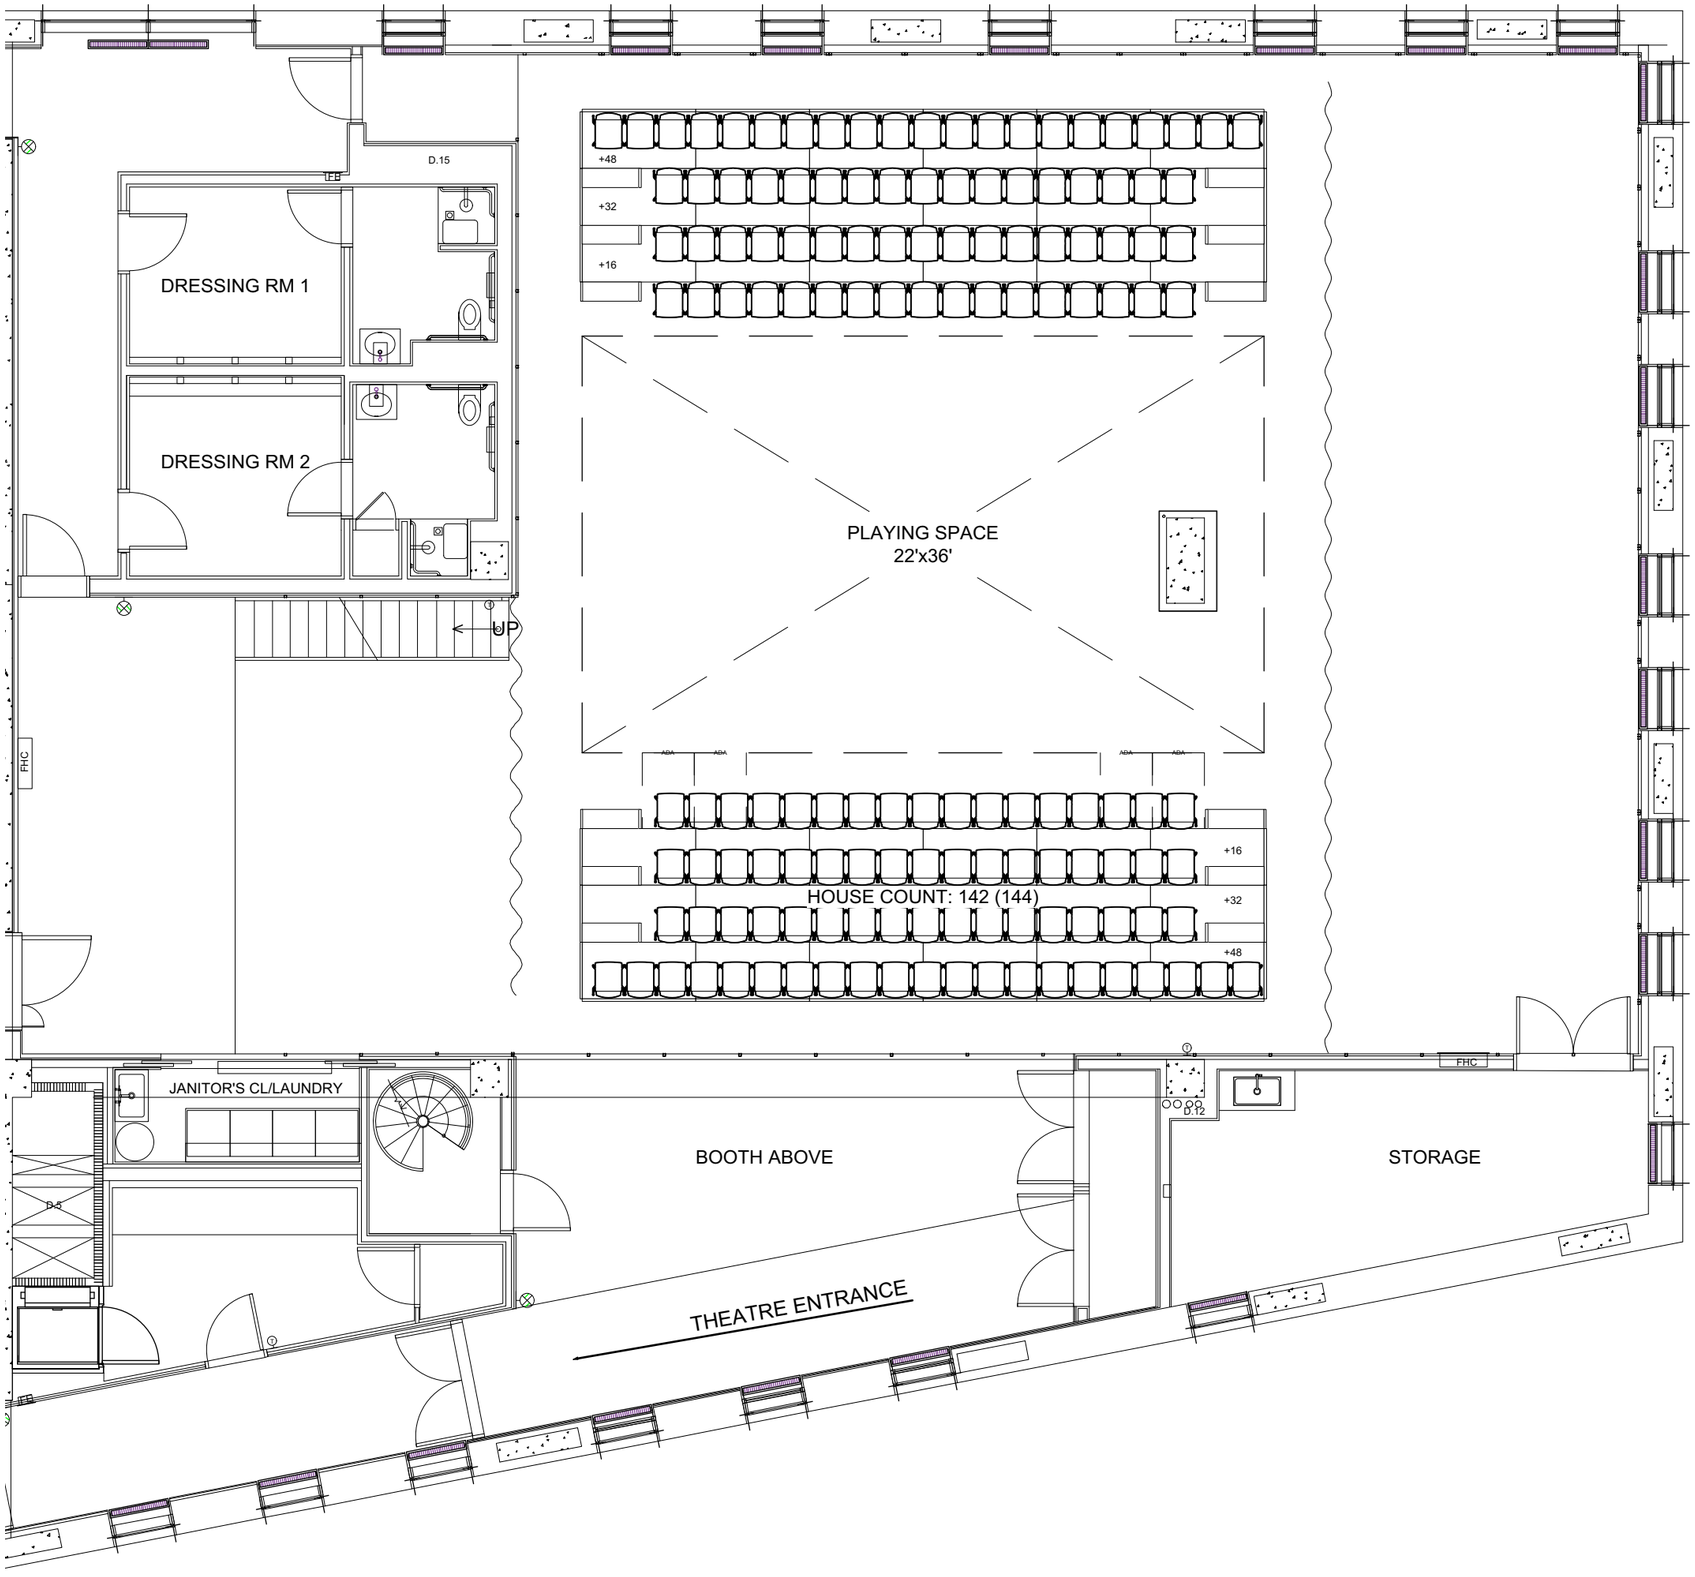

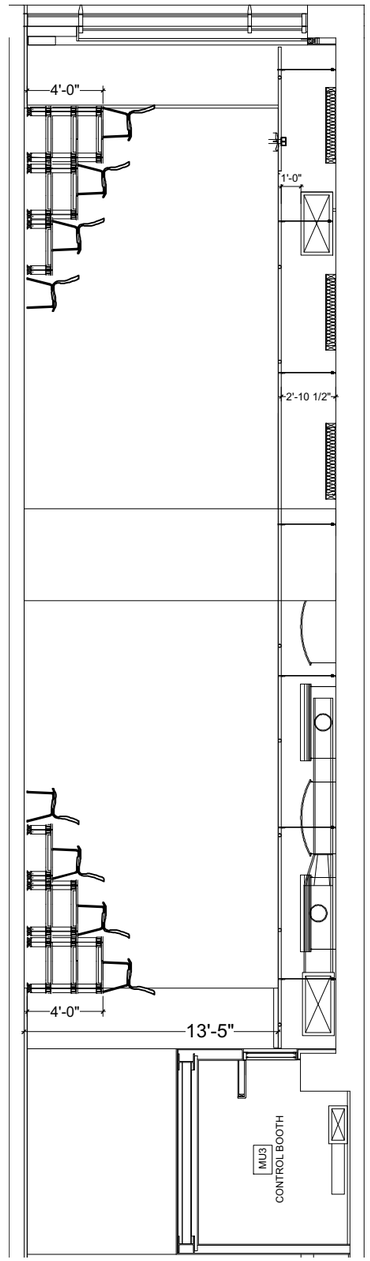

MEZZ THEATRE

ALLEY 2
A.R.T/NEW YORK THEATRES

SHEET 7 OF 16

SCALE: 1/8" = 1'-0"
VERSION: 04-11-16

As of 11.10.17

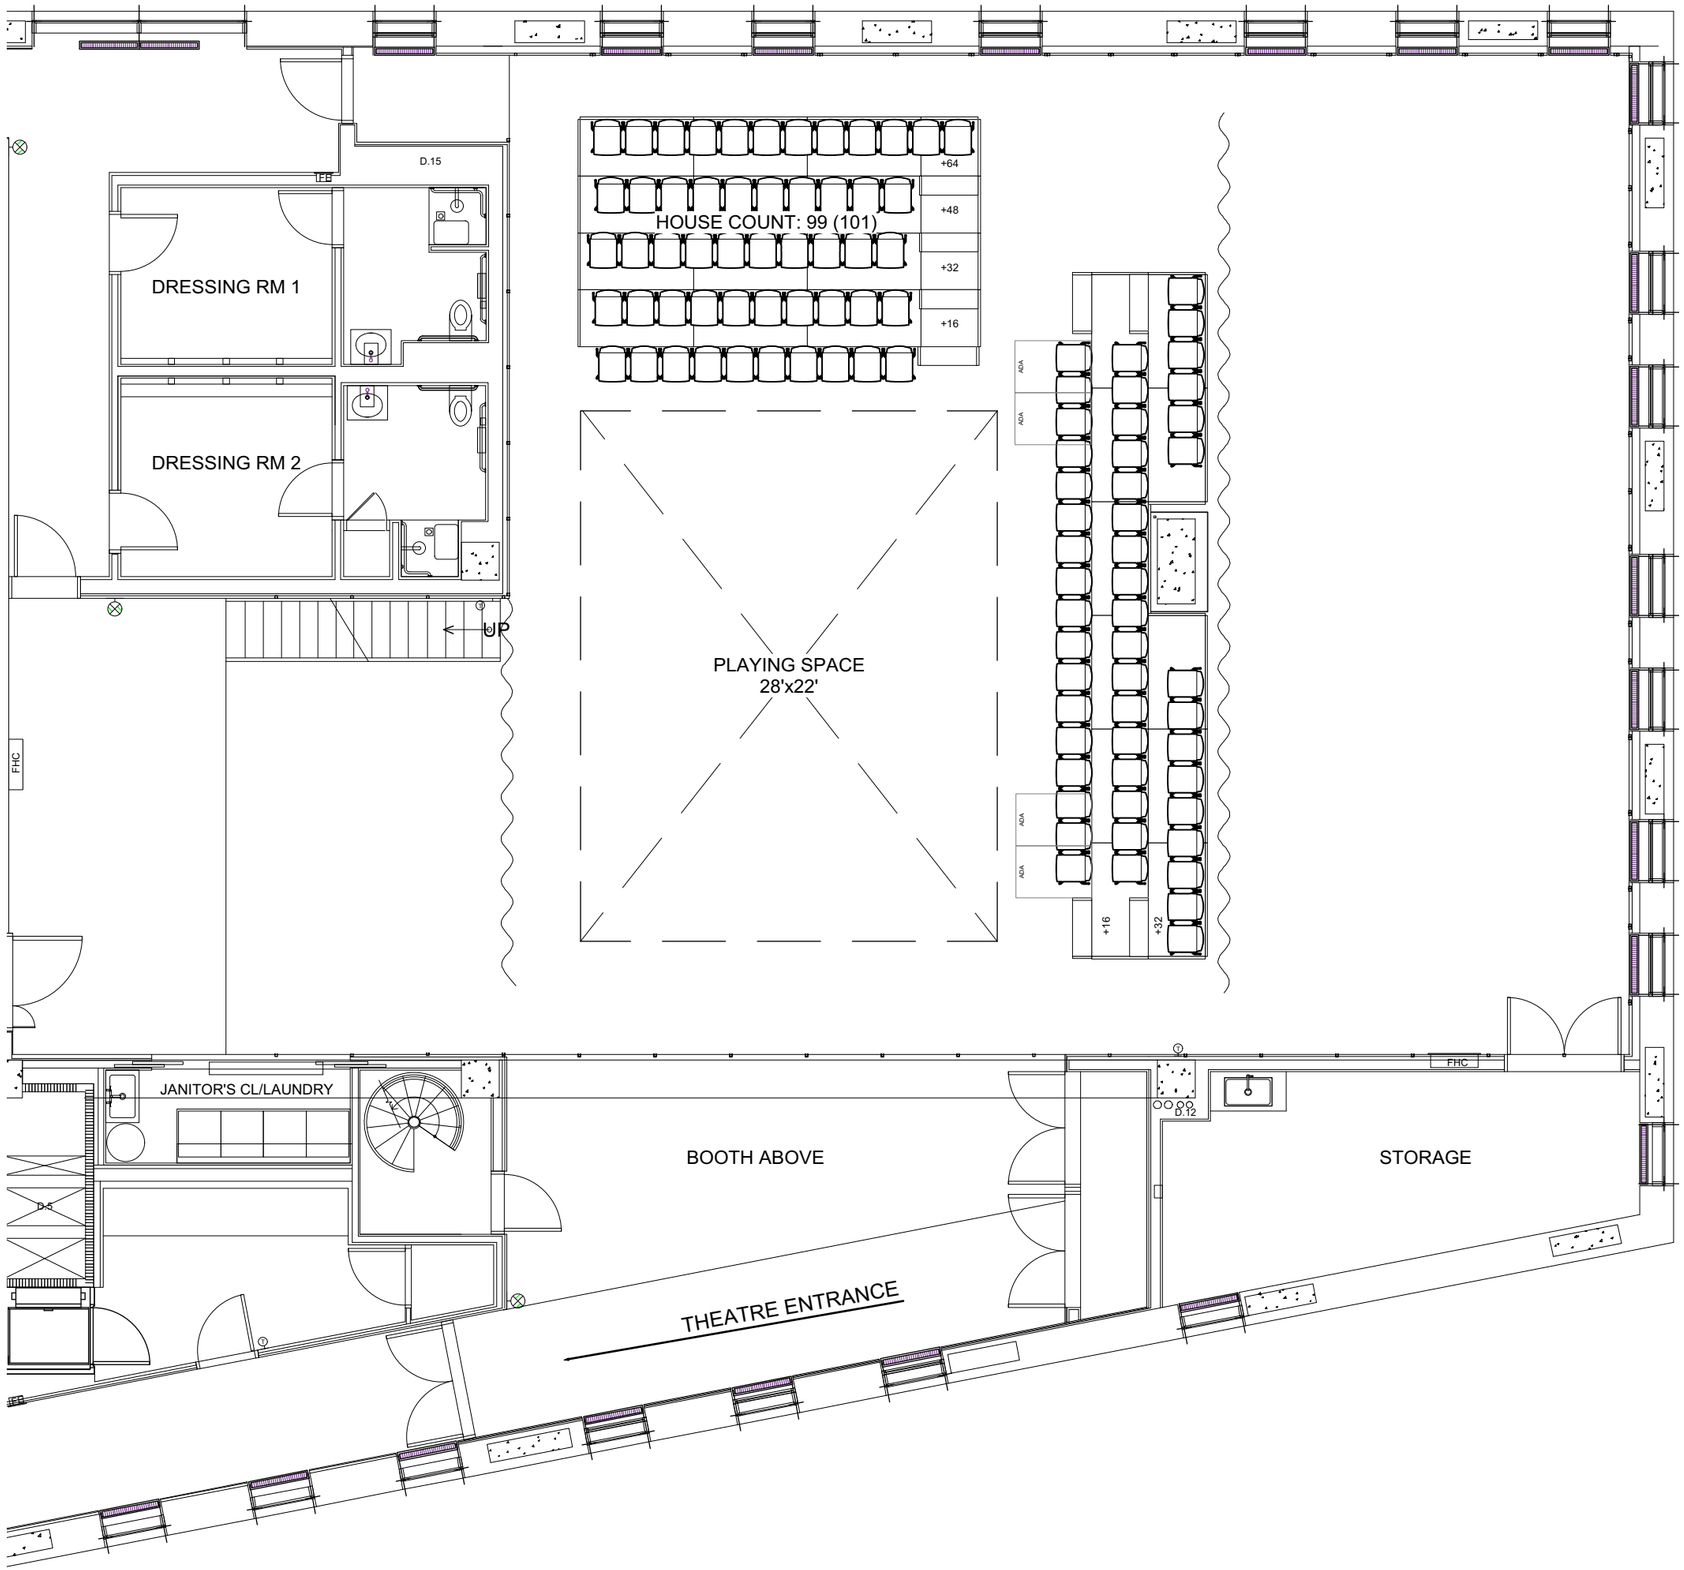

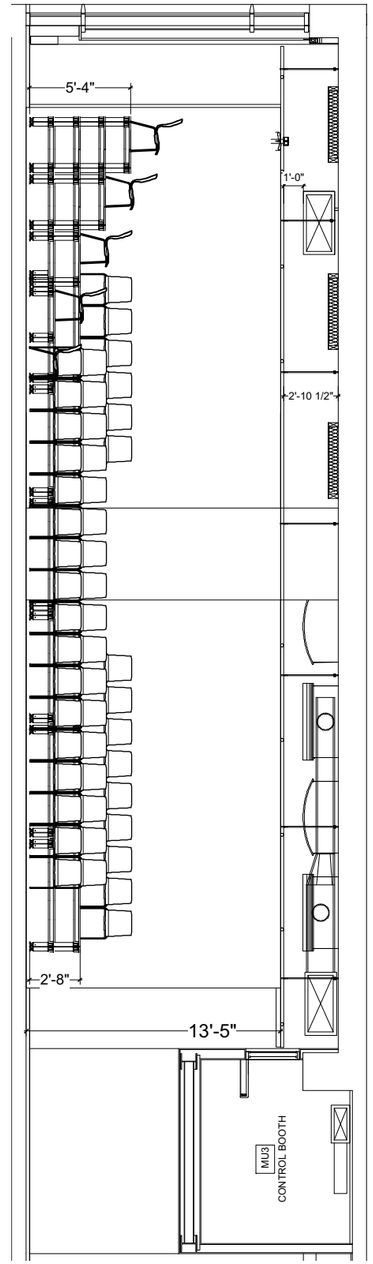

MEZZ THEATRE

L SHAPE 1
A.R.T/NEW YORK THEATRES

SHEET 8 OF 16

SCALE: 1/8" = 1'-0"
VERSION: 04-11-16

As of 11.10.17

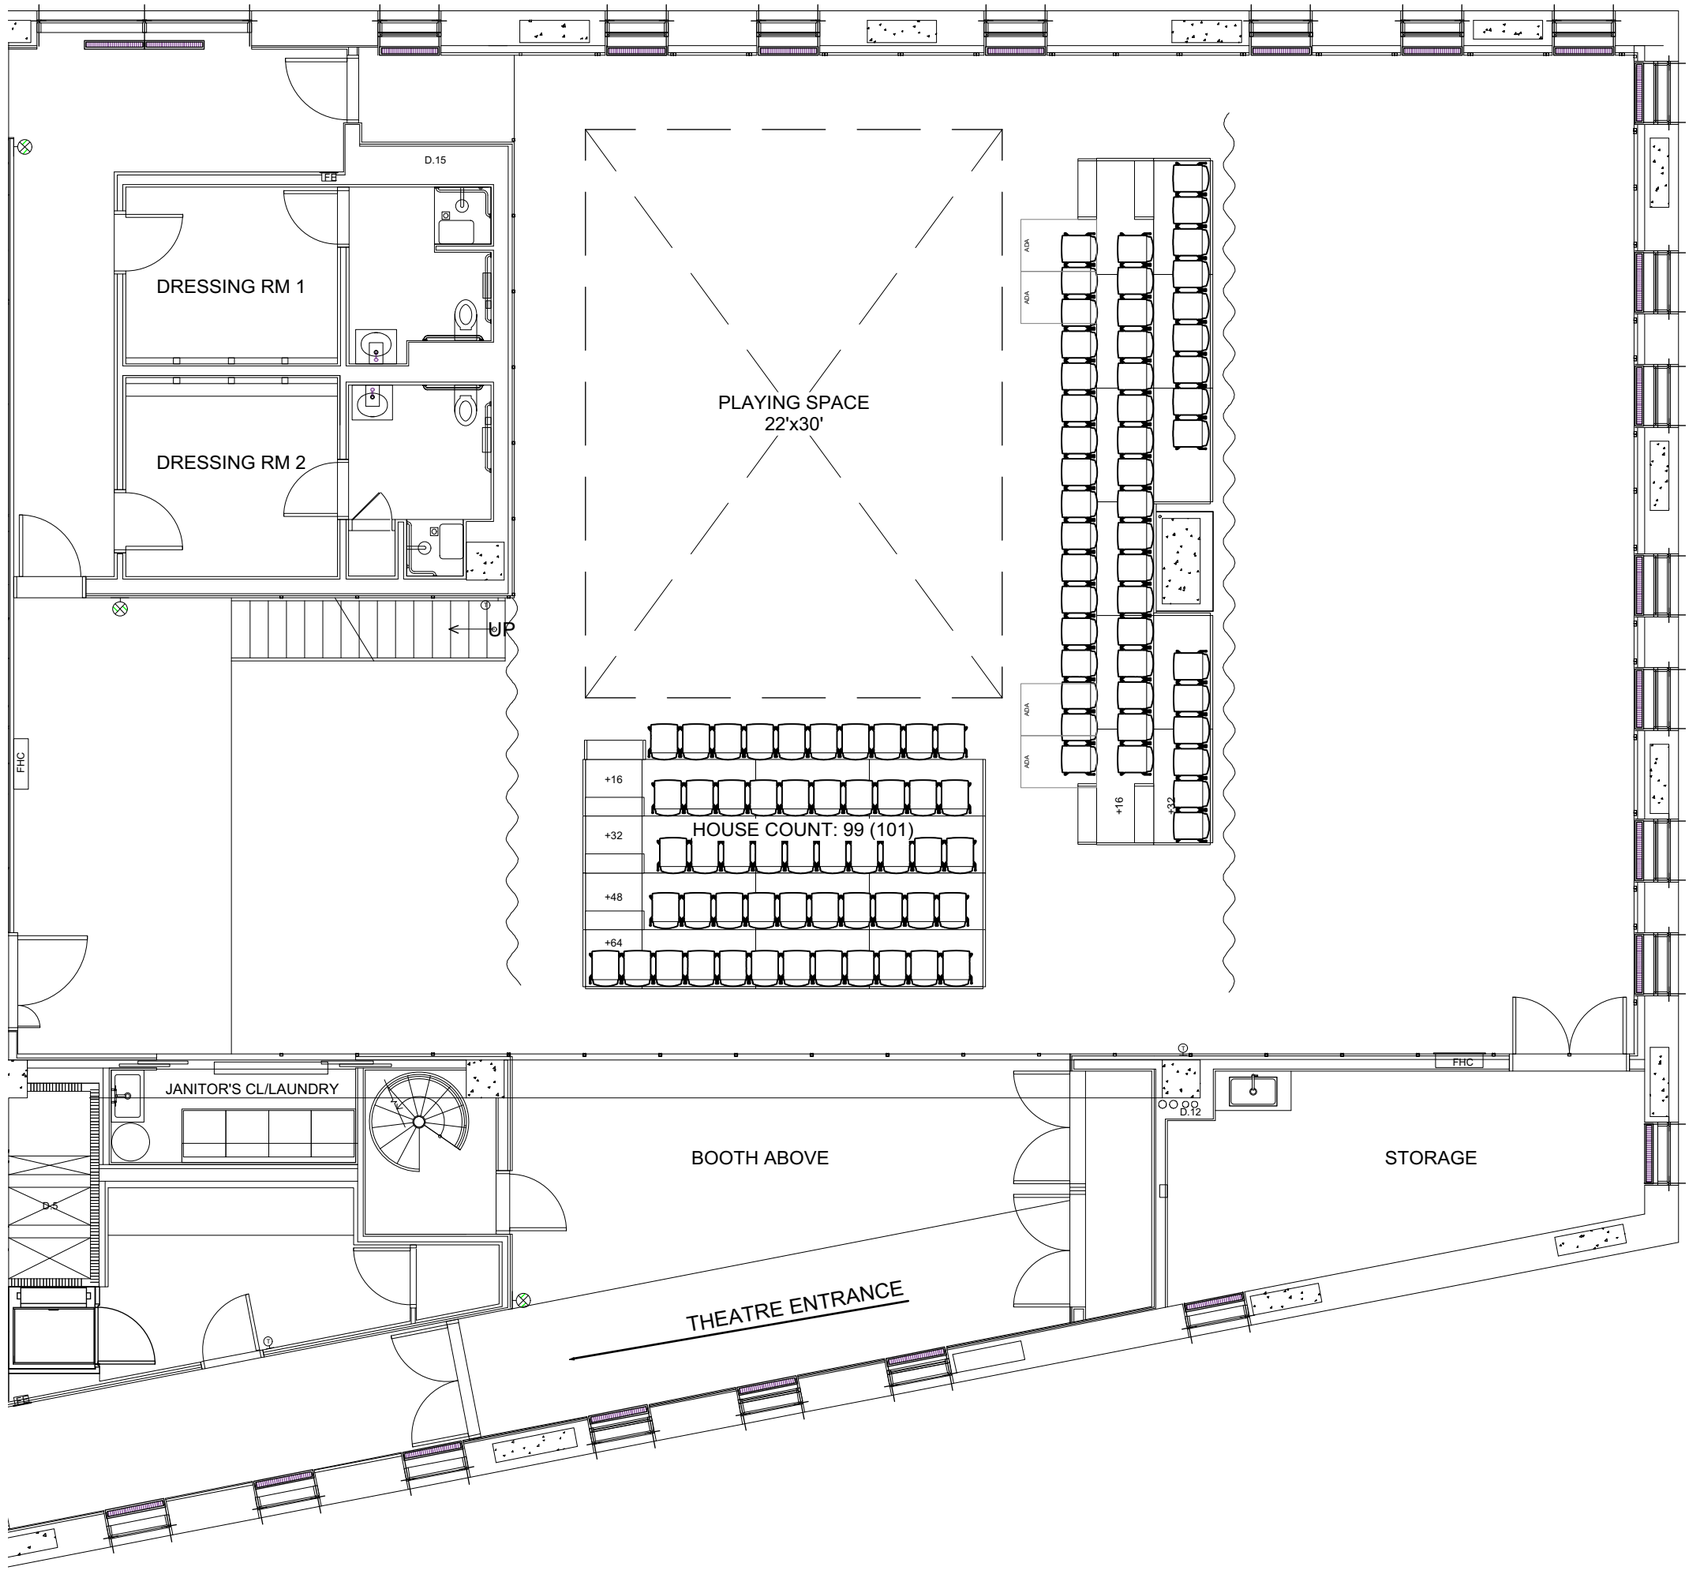

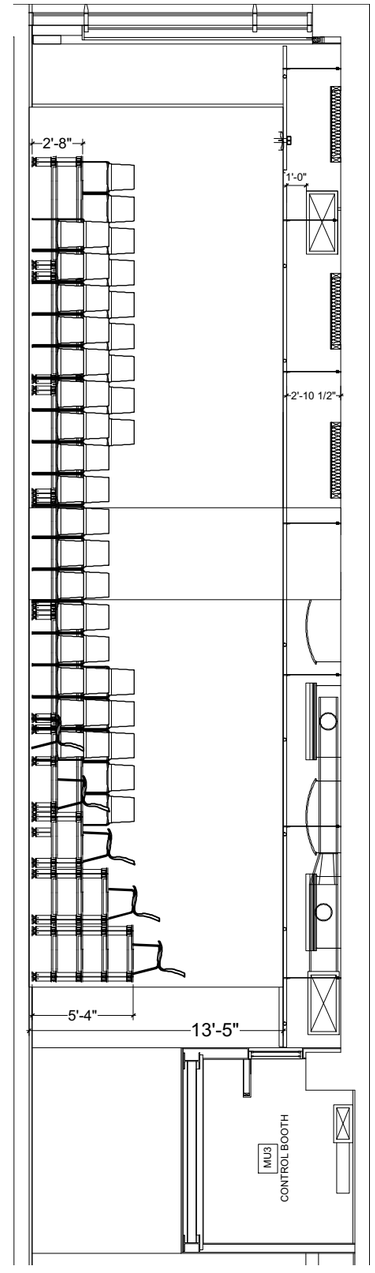

As of 11.10.17

MEZZ THEATRE

L SHAPE 2
A.R.T/NEW YORK THEATRES

SHEET 9 OF 16

SCALE: 1/8" = 1'-0"
VERSION: 04-11-16

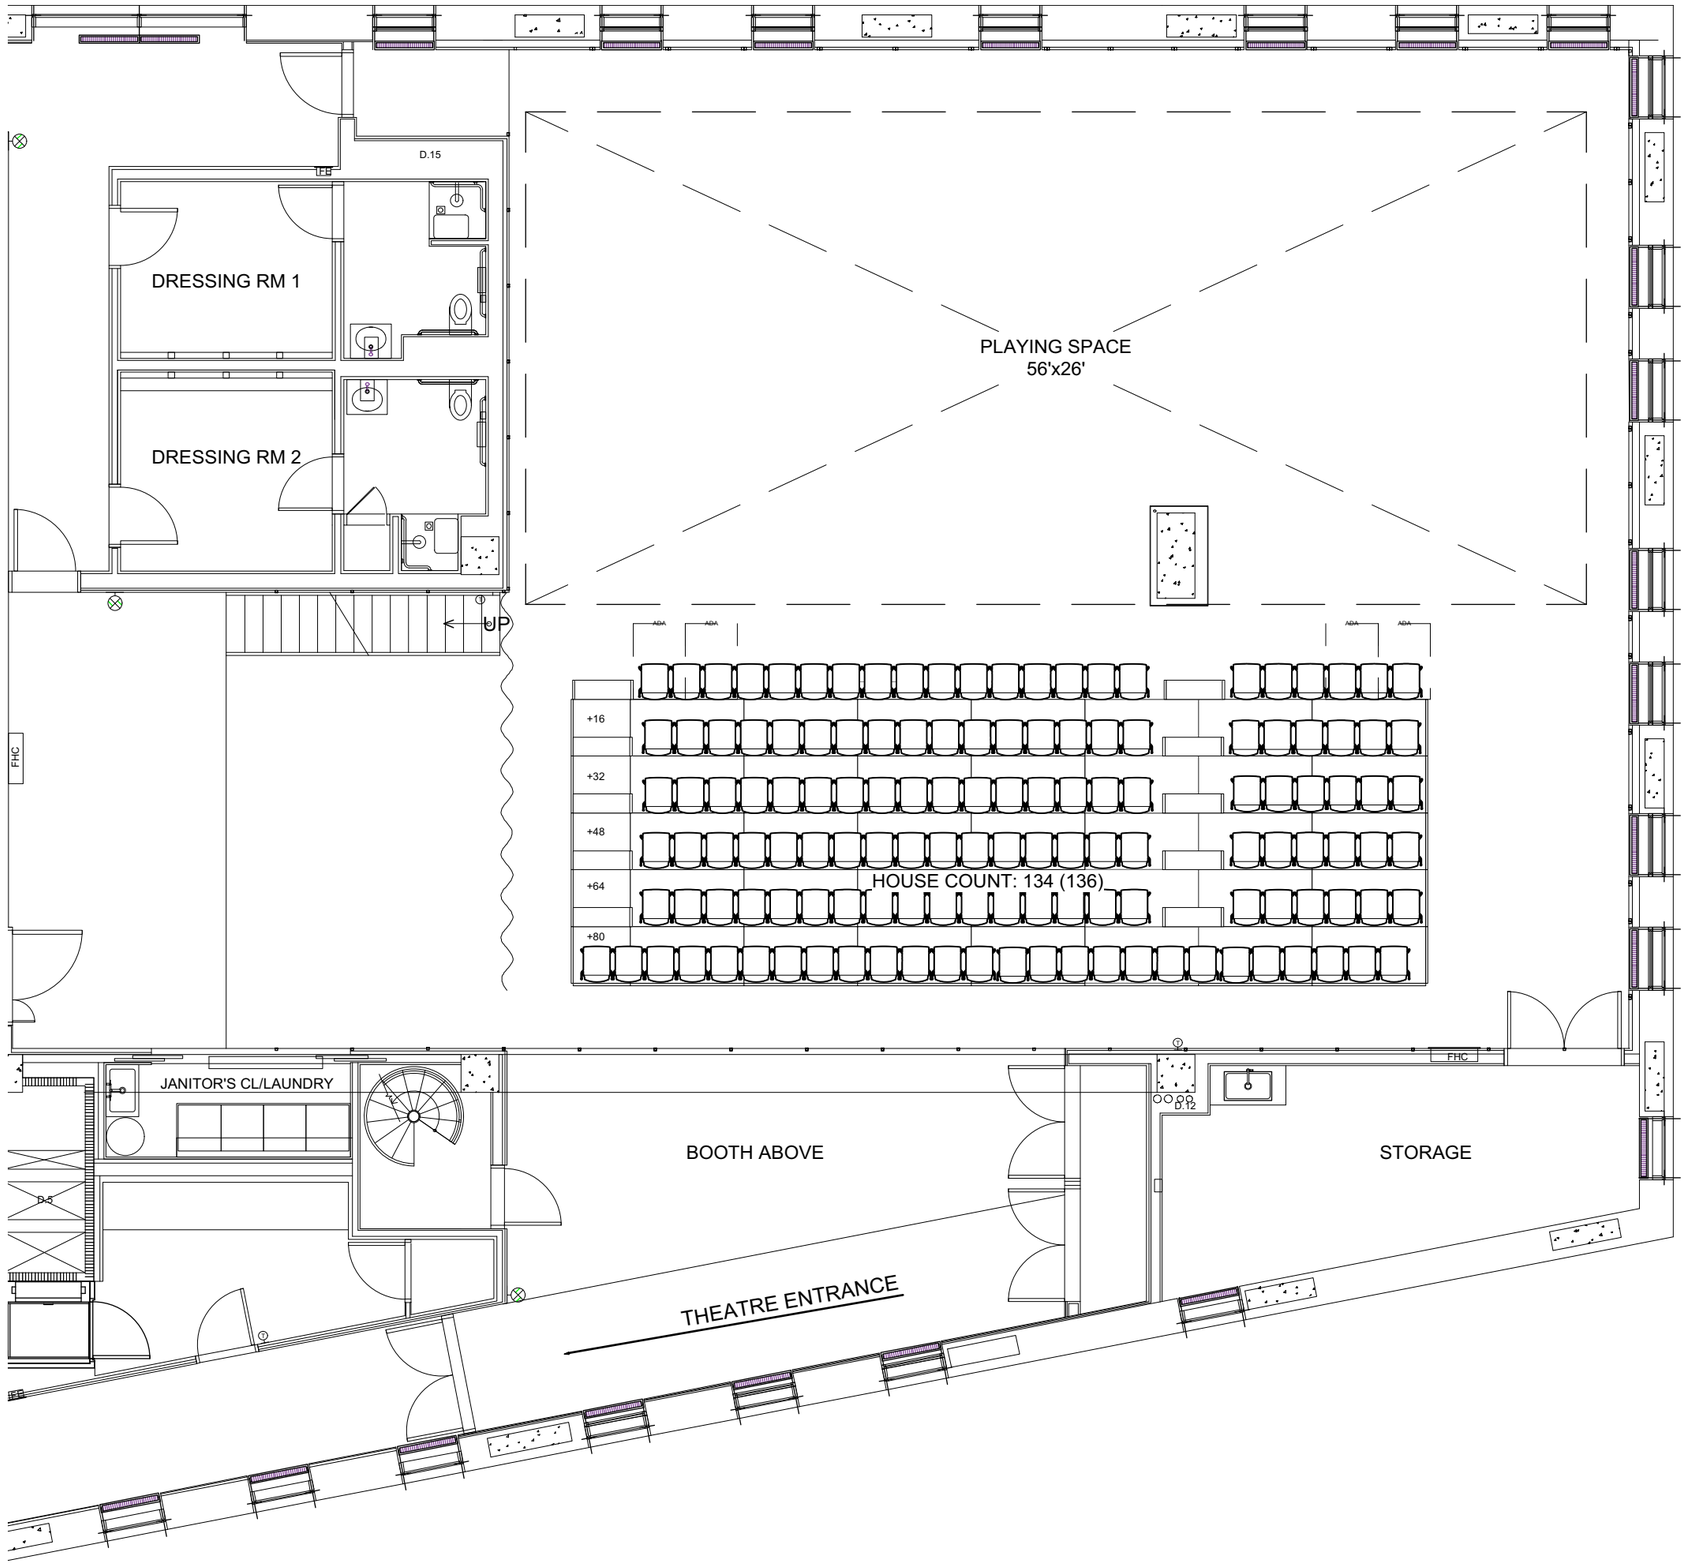

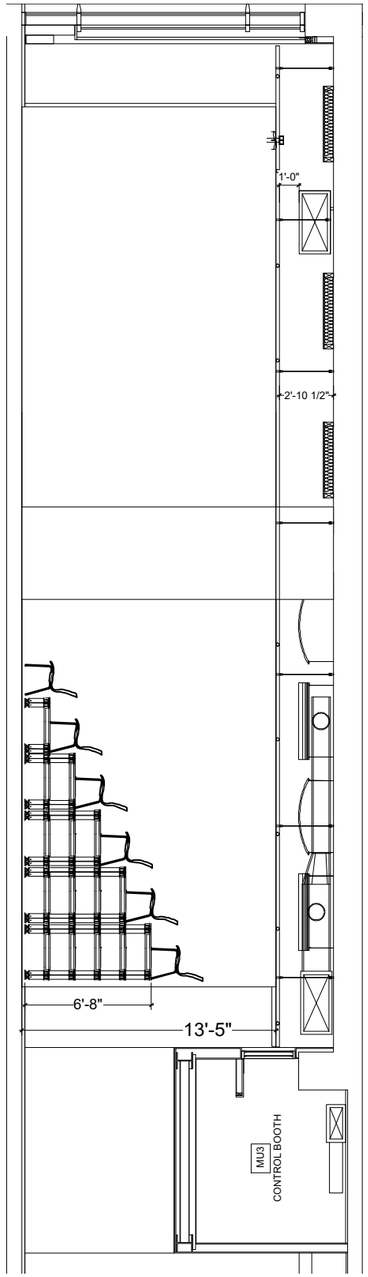

As of 11.10.17

MEZZ THEATRE

ENDSTAGE 4
A.R.T/NEW YORK THEATRES

SHEET 10 OF 16

SCALE: 1/8" = 1'-0"
VERSION: 04-11-16

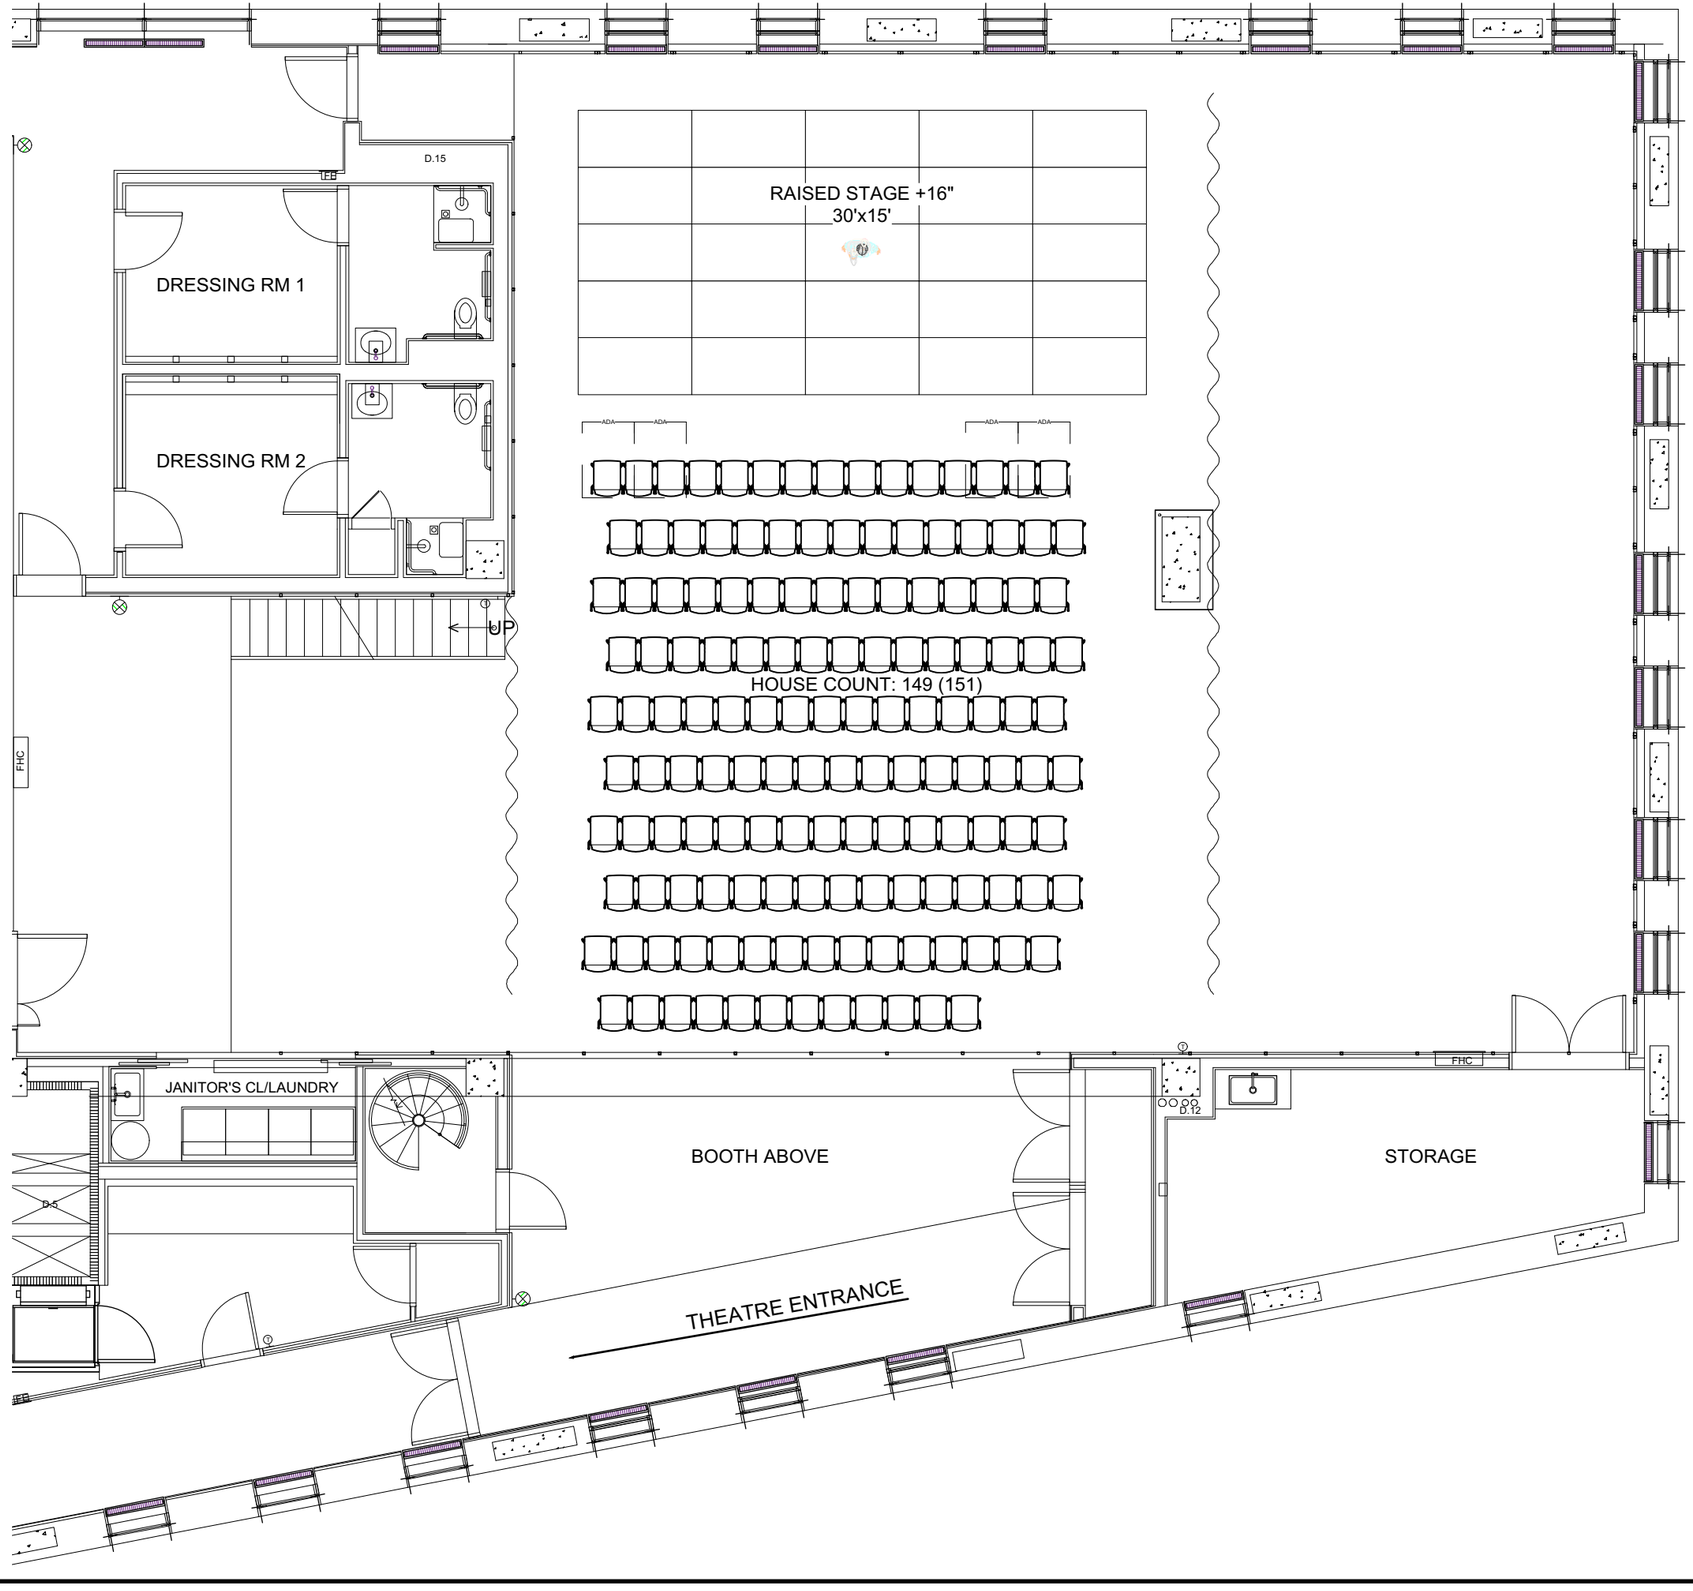

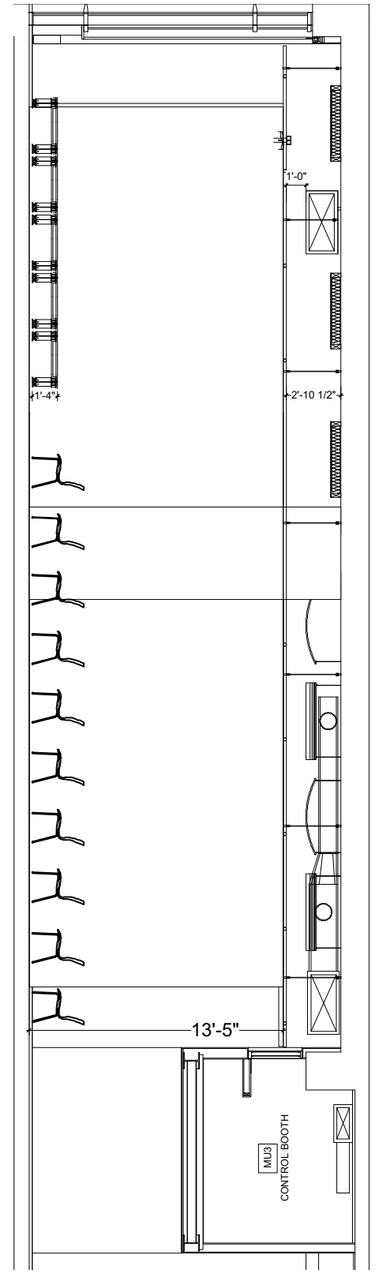

As of 11.10.17

MEZZ THEATRE

SEATING ON FLOOR

A.R.T/NEW YORK THEATRES

SHEET 11 OF 16

SCALE: 1/8" = 1'-0"

VERSION: 04-11-16

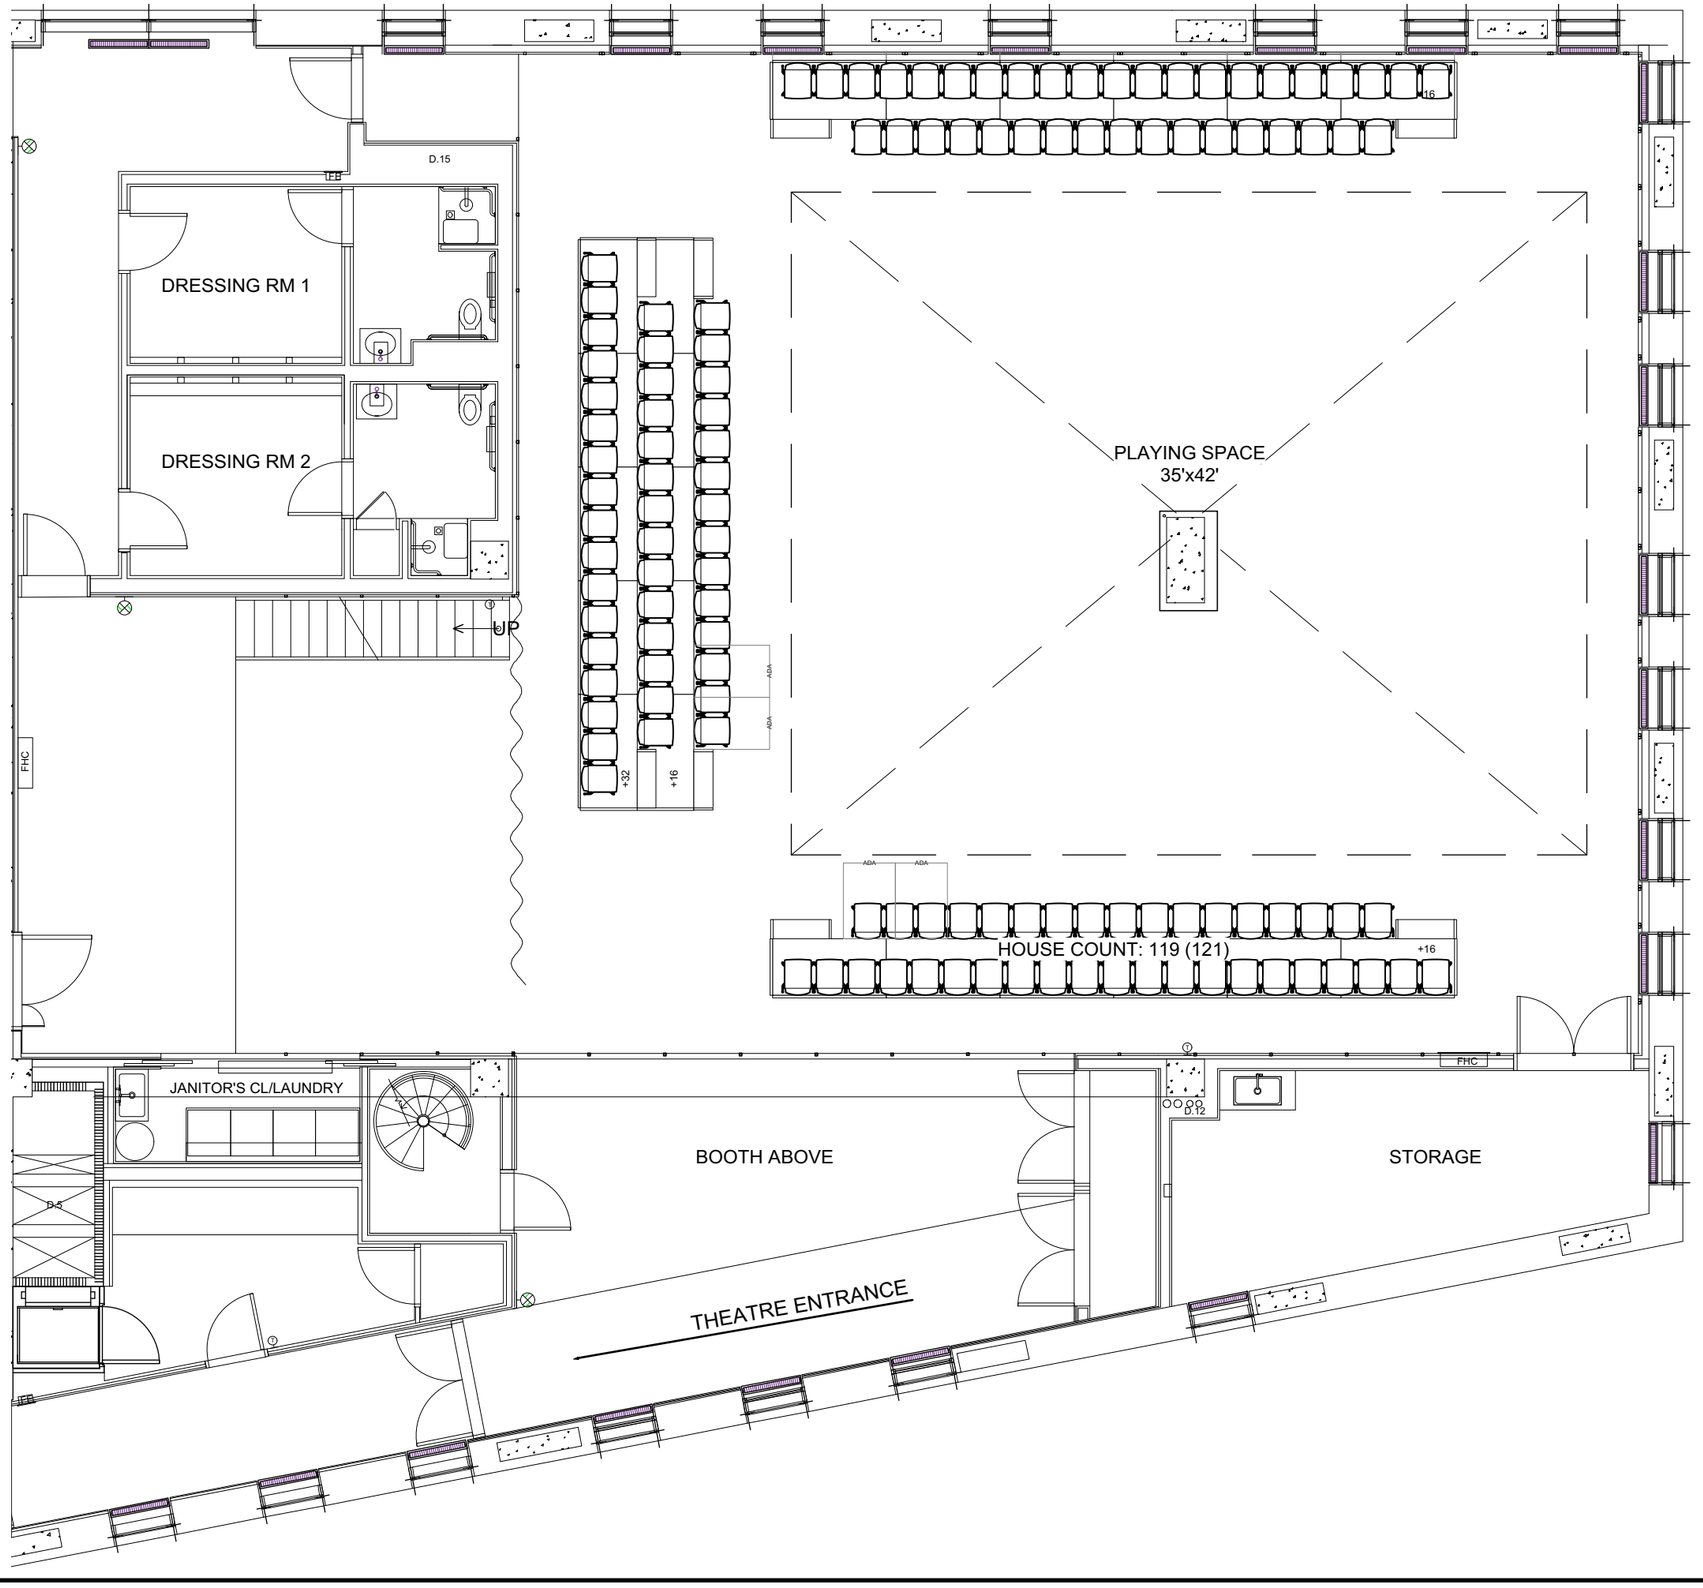

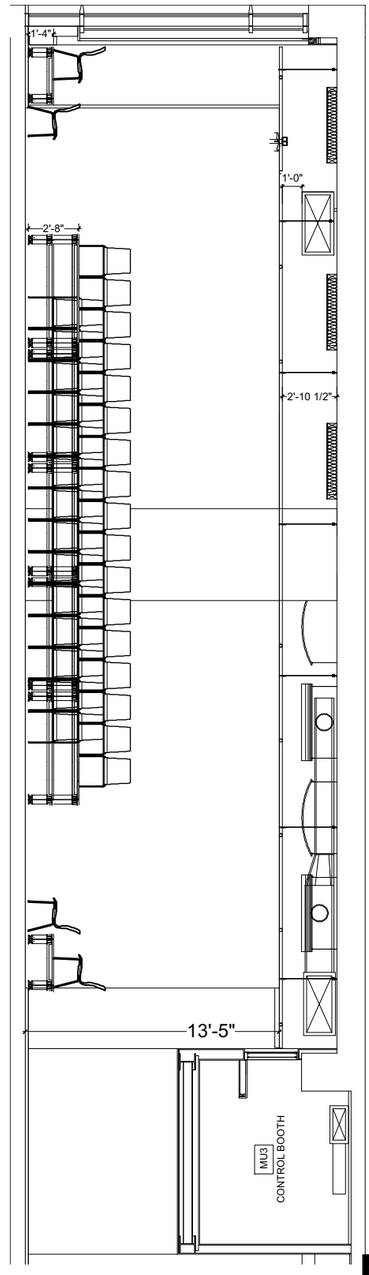

MEZZ THEATRE

ARENA/ENVIROMENTAL, 3 SIDES
A.R.T/NEW YORK THEATRES

SHEET 12 OF 16

SCALE: 1/8" = 1'-0"
VERSION: 04-11-16

As of 11.10.17

DRESSING RM 1

DRESSING RM 2

D.15

UP

FHC

PLAYING SPACE
35'x40'

+16

ADA

ADA

HOUSE COUNT: 136 (138)

JANITOR'S CL/LAUNDRY

D.5

BOOTH ABOVE

D.12

FHC

STORAGE

THEATRE ENTRANCE

1'-0"

1'-4"

2'-10 1/2"

13'-5"

MU3

CONTROL BOOTH

As of 11.10.17

MEZZ THEATRE

ARENA/ENVIROMENTAL, 4 SIDES
A.R.T/NEW YORK THEATRES

SHEET 13 OF 16

SCALE: 1/8" = 1'-0"
VERSION: 04-11-16

D.15

DRESSING RM 1

DRESSING RM 2

PLAYING SPACE
32'x22'

+80
+64
+48
+32
+16

HOUSE COUNT: 71 (72)

ADA ADA

ADA ADA

+16
+32
+48
+64
+80

HOUSE COUNT: 98 (99)

PLAYING SPACE
20'x22'

UP

FHC

JANITOR'S CL/LAUNDRY

D.5

BOOTH ABOVE

THEATRE ENTRANCE

D.12

FHC

STORAGE

6'-8"

1'-0"

2'-10 1/2"

13'-5"

MU3
CONTROL BOOTH

As of 11.10.17

MEZZ THEATRE

FESTIVAL
A.R.T/NEW YORK THEATRES

SHEET 14 OF 16

SCALE: 1/8" = 1'-0"
VERSION: 04-11-16

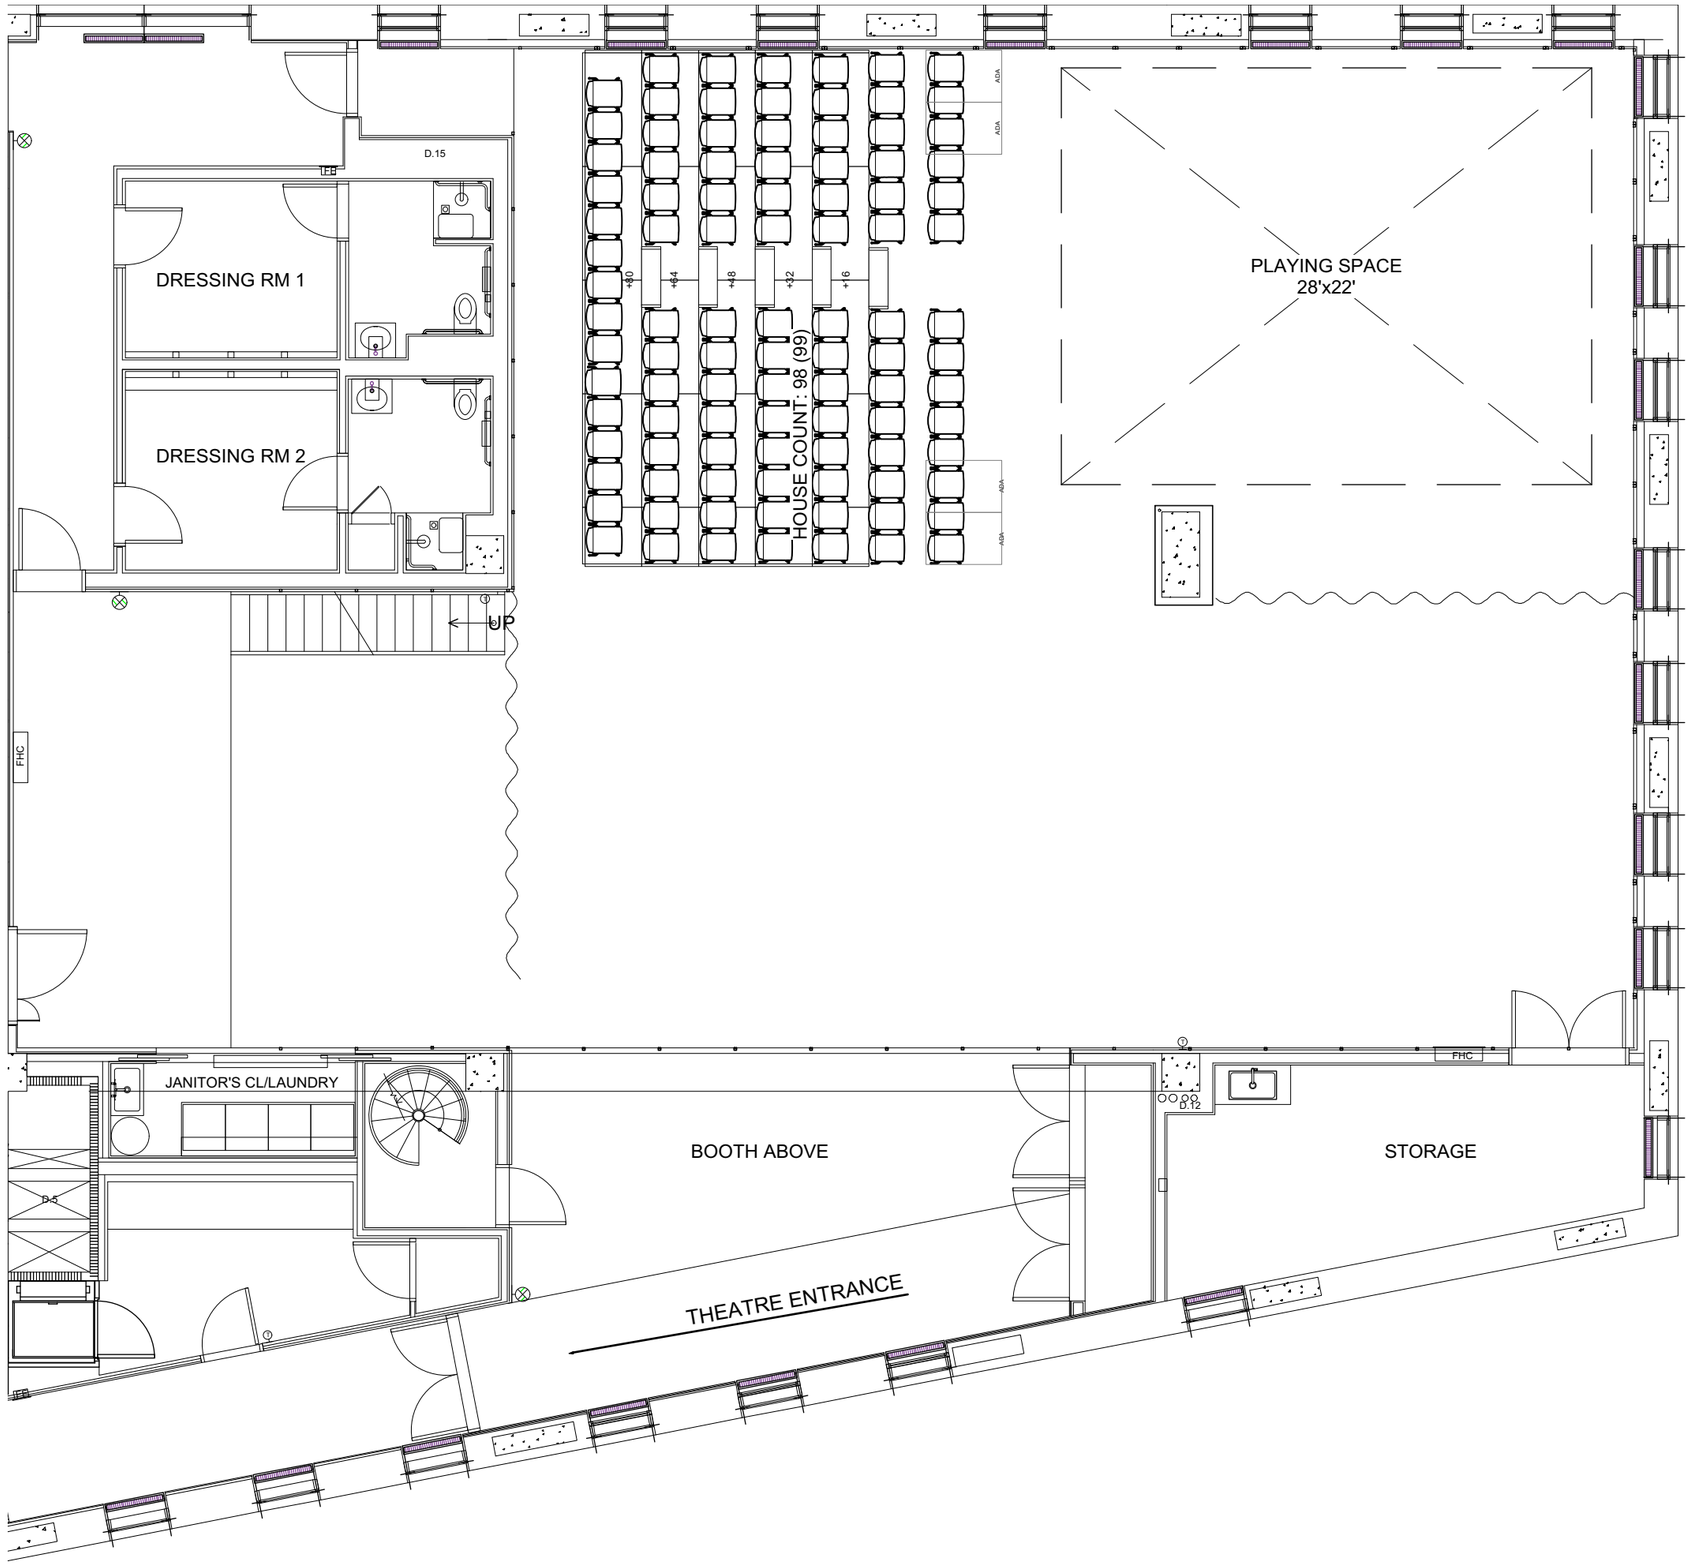

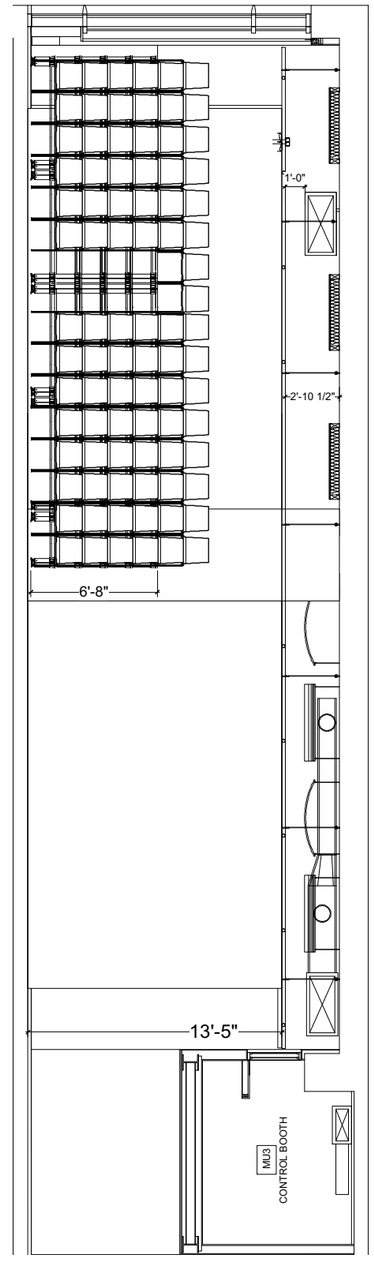

As of 11.10.17

MEZZ THEATRE
FESTIVAL 2
A.R.T/NEW YORK THEATRES

SHEET 15 OF 16

SCALE: 1/8" = 1'-0"
VERSION: 04-11-16

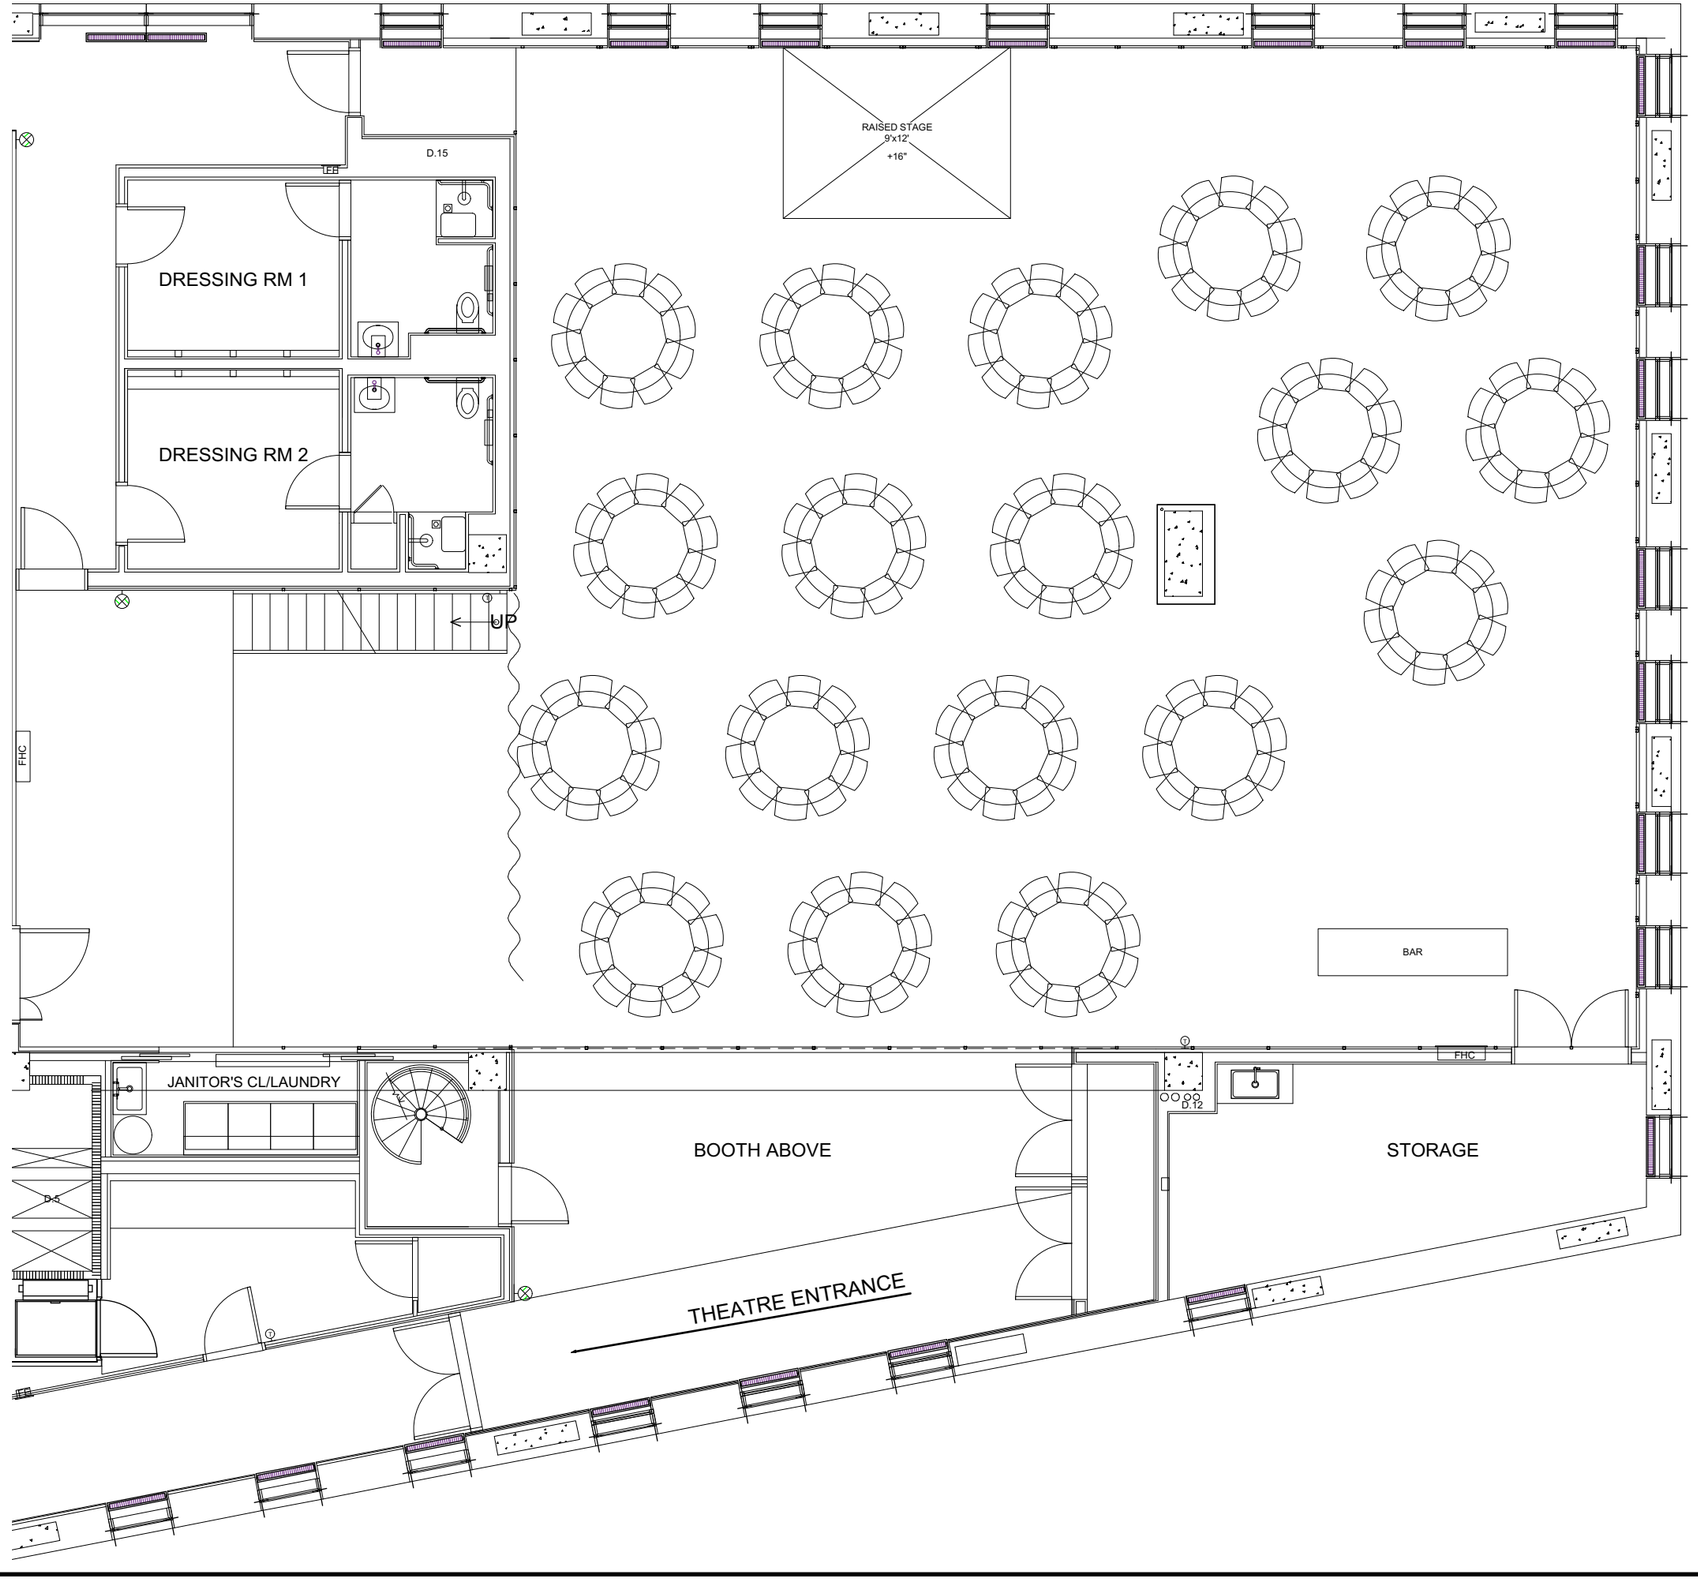

As of 11.10.17

MEZZ THEATRE

EVENT

A.R.T/NEW YORK THEATRES

SHEET 16 OF 16

SCALE: 1/8" = 1'-0"

VERSION: 04-11-16